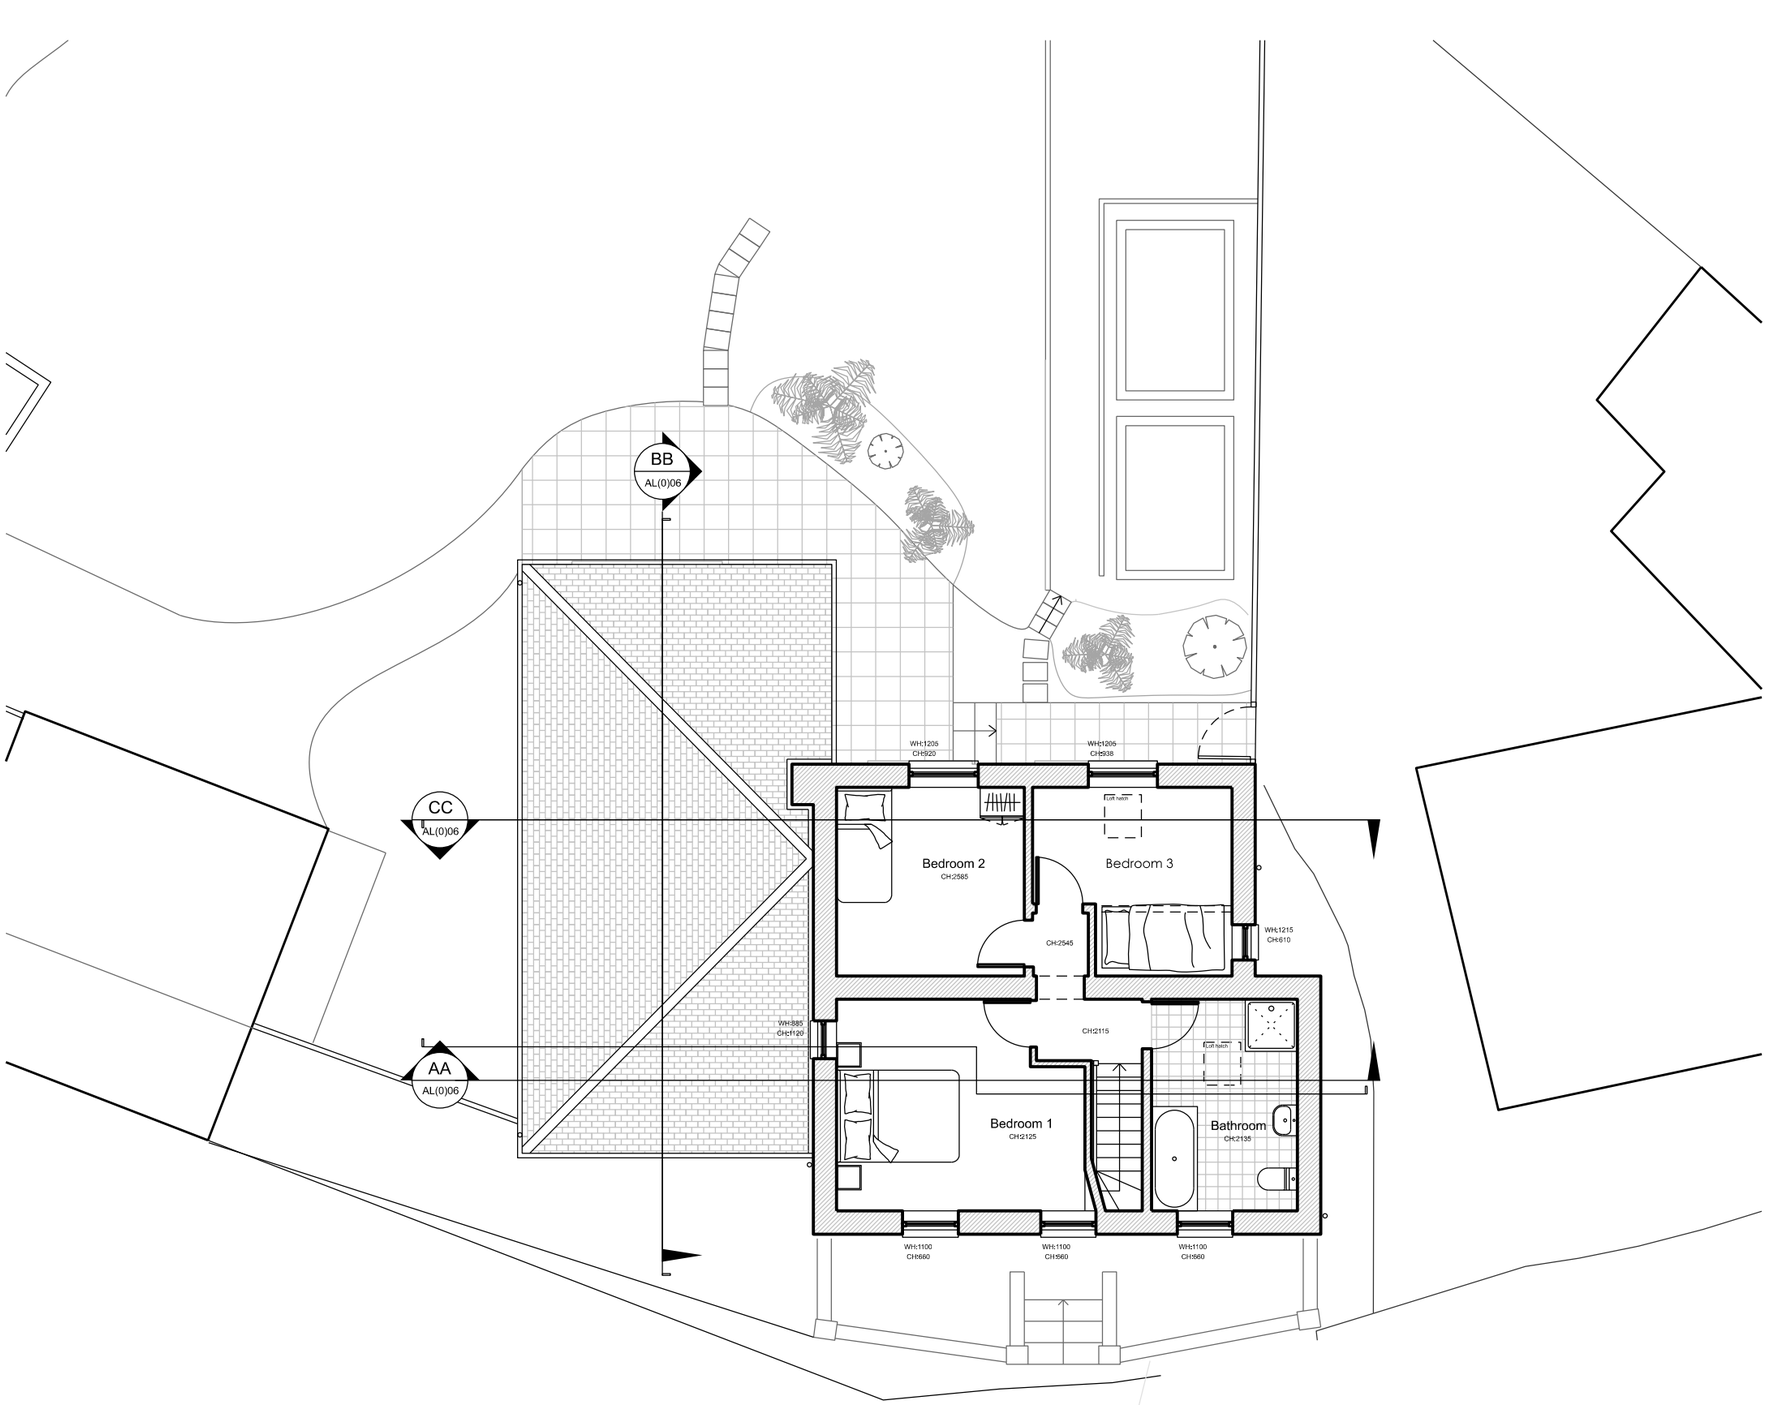

Existing First Floor Plan

MITCHELL
ELEY
GOULD

TOM AND DANIELLE
PEPPERCORN COTTAGE
MARLBOROUGH
EXISTING FIRST FLOOR PLAN

PLANNING	JUN 2021	1:100@A3	KE	CA
2127	AL(0)03		-	

© MITCHELL ELEY GOULD ARCHITECTS. 01225 789033.
THE ICE HOUSE G/F NORTH OFFICE 124-126 WALCOT STREET BATH BA15BG

00 01 02 05m SCALE BAR 1:100