

INDICATIVE ONLY

N

REF.	MATERIAL	COLOUR
1	STEEL STORAGE BUILDING	DARK GREEN
2	SINGLE SKIN BOX PROFILE 0.5mm METAL CLADDING	DARK GREEN
3	STEEL ACCESS DOOR	DARK GREEN
4	INDUSTRIAL ROLLER DOOR	DARK GREEN
5	ROOF METAL CLADDING	DARK GREEN
6	TRIMLINE METAL CUTTER	DARK GREEN

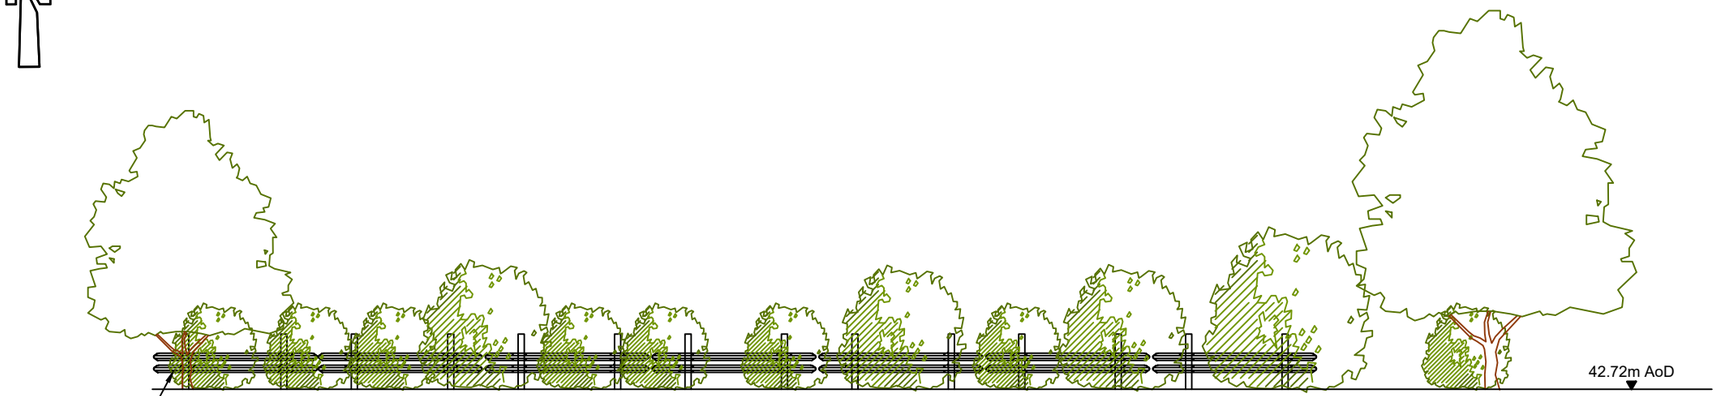

ELEVATION B-B EXISTING
SCALE: 1:100

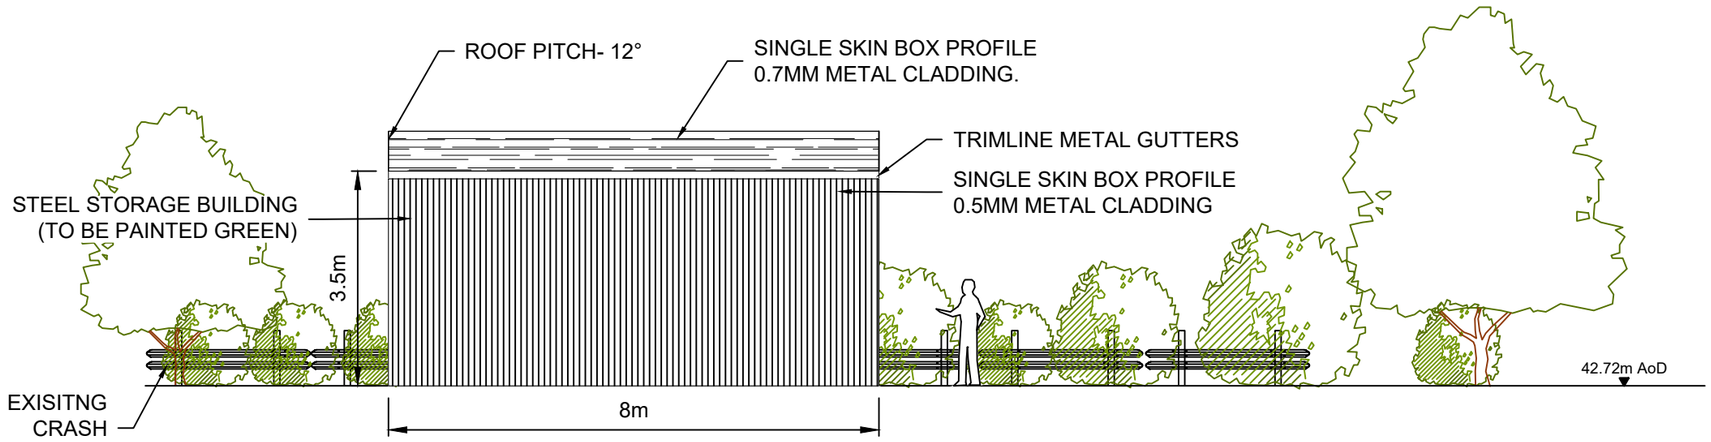

ELEVATION B-B PROPOSED
SCALE: 1:100

1:100 0 1 2 4 6m

SITE ID 13318

NGR 384799,158910

NOTES

1. ANY MAPS ON THIS DRAWING ARE REPRODUCED FROM THE ORDNANCE SURVEY MAP WITH THE PERMISSION OF HIS MAJESTY'S STATIONERY OFFICE © CROWN COPYRIGHT RESERVED, LICENCE No. 100019539.
2. UNLESS NOTED OTHERWISE, ALL DIMENSIONS ARE IN MILLIMETRES AND ALL LEVELS ARE IN METRES AOD.
3. THE PROPOSED DEVELOPMENT WILL NOT BE LOCATED WITHIN THE ROOT PROTECTION AREA OF TREES.

MK	REVISIONS	DRN	CHK	APP	DATE
C02	FIRST ISSUE	SK	CC	TR	05/06/2023
C01	DRAWING UPDATION	SK	TR	TR	01/06/2023

TROWBRIDGE BIO RESOURCE UP SKILLING

STORAGE BUILDING INSTALLATION

PLANNING APPLICATION ELEVATION B-B

APPROVED FOR ISSUE

ORIGINAL DRAWING SIZE A3

	INITIALS	DATE	SCALES	REV.
DESIGNED:	AI	02/05/2023	1:100	C02
DRAWN BY:	SK	02/05/2023		

DRAWING NUMBER
D18089 -WWSL-XX-XX-D-T-7103

Wessex Water
YTL GROUP