THIS DRAWING IS COPYRIGHT
Contractor must take site sizes

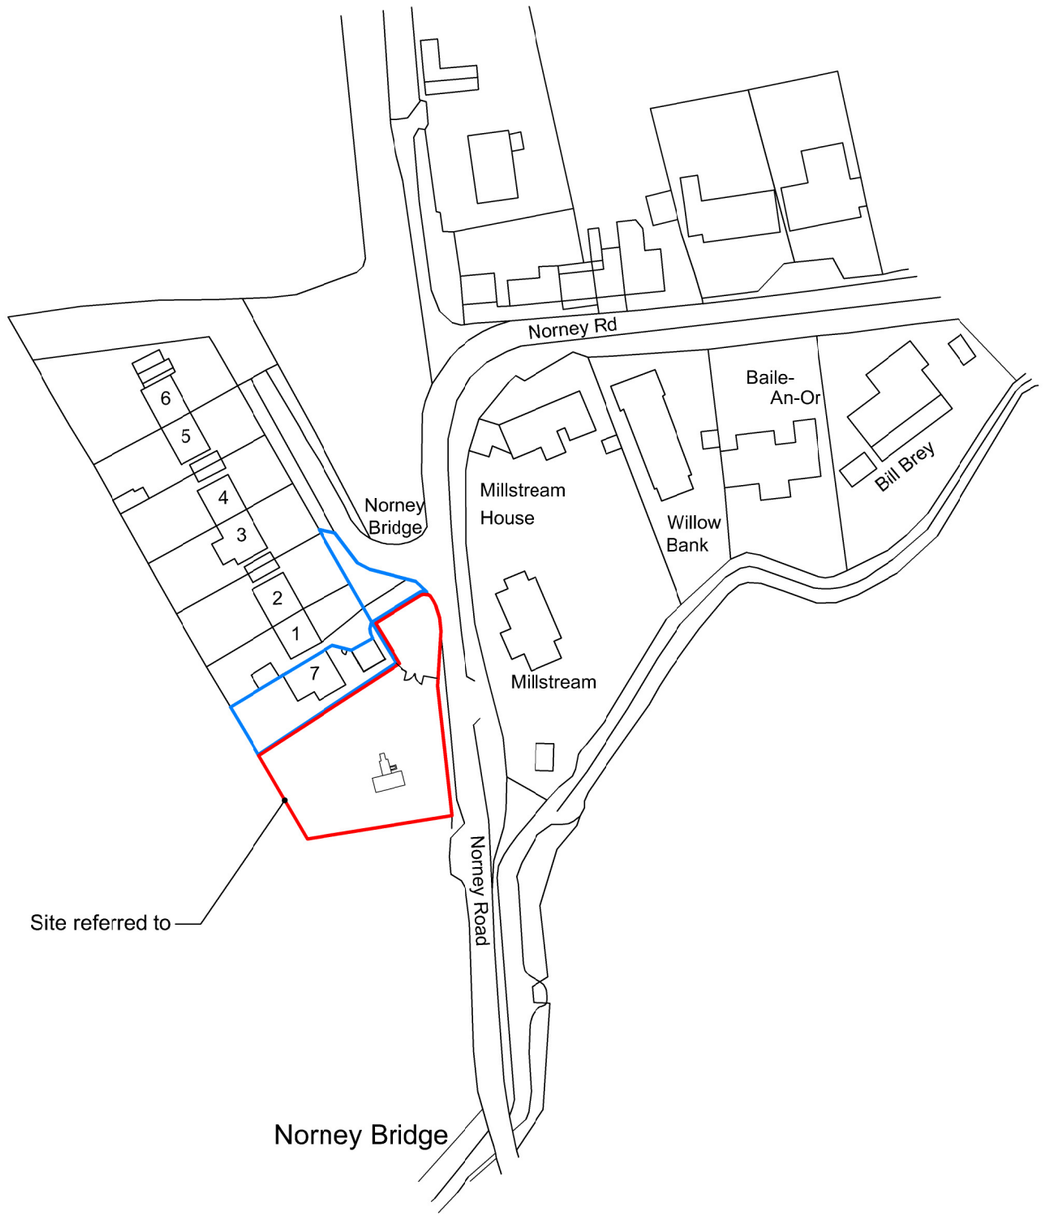

LOCATION PLAN
Scale: 1:1250

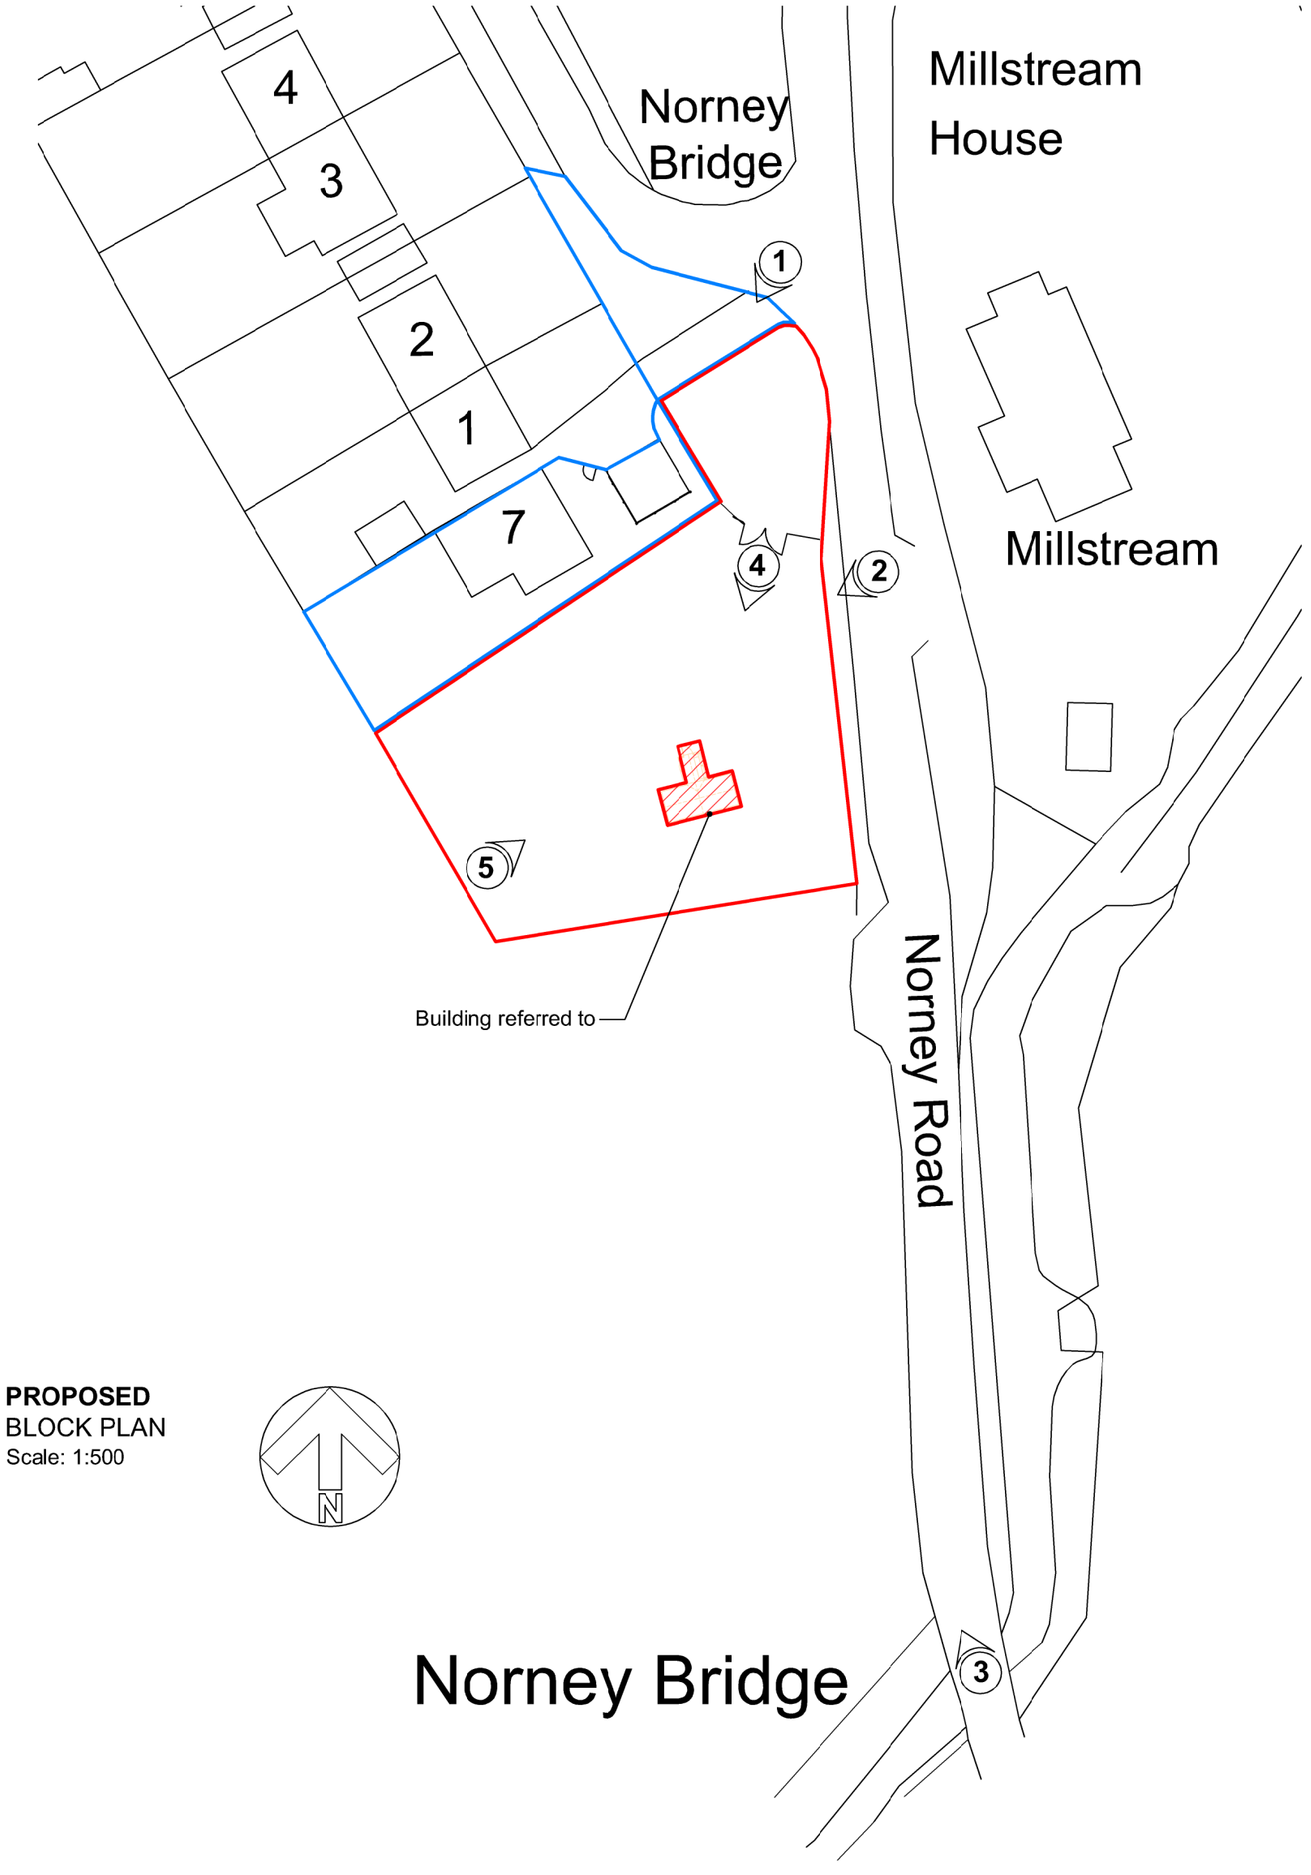

PROPOSED
BLOCK PLAN
Scale: 1:500

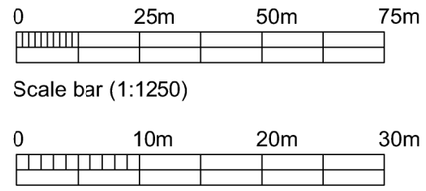

Scale bar (1:1250)

Scale bar (1:500)



PHOTOGRAPH 1



PHOTOGRAPH 2



PHOTOGRAPH 3



PHOTOGRAPH 4



PHOTOGRAPH 5

Rev.	Date		Init

CLIENT
Mr N J & Mrs S L Dolman
Land Adjacent to Number 7 Norney Bridge, SN10 5SF

PROJECT
Proposed Garden Store/
Fruit Cage/Green House Structure

DRAWING
Location & Block Plan

DRAWN:	Date:	Scale:
JG	25/05/2023	Various @ A2

Drawing number: **3975 - 05**

Rev.

DOLMAN
ARCHITECTURAL DESIGNERS BUILDING SURVEYORS
COST CONSULTANTS CDM PRINCIPAL DESIGNERS
Sussex House
Bath Road
Devizes
Wiltshire SN10 2AF
Tel: 01380 729456
Web: www.dclmansurveyors.co.uk
Email: info@dolmansurveyors.co.uk