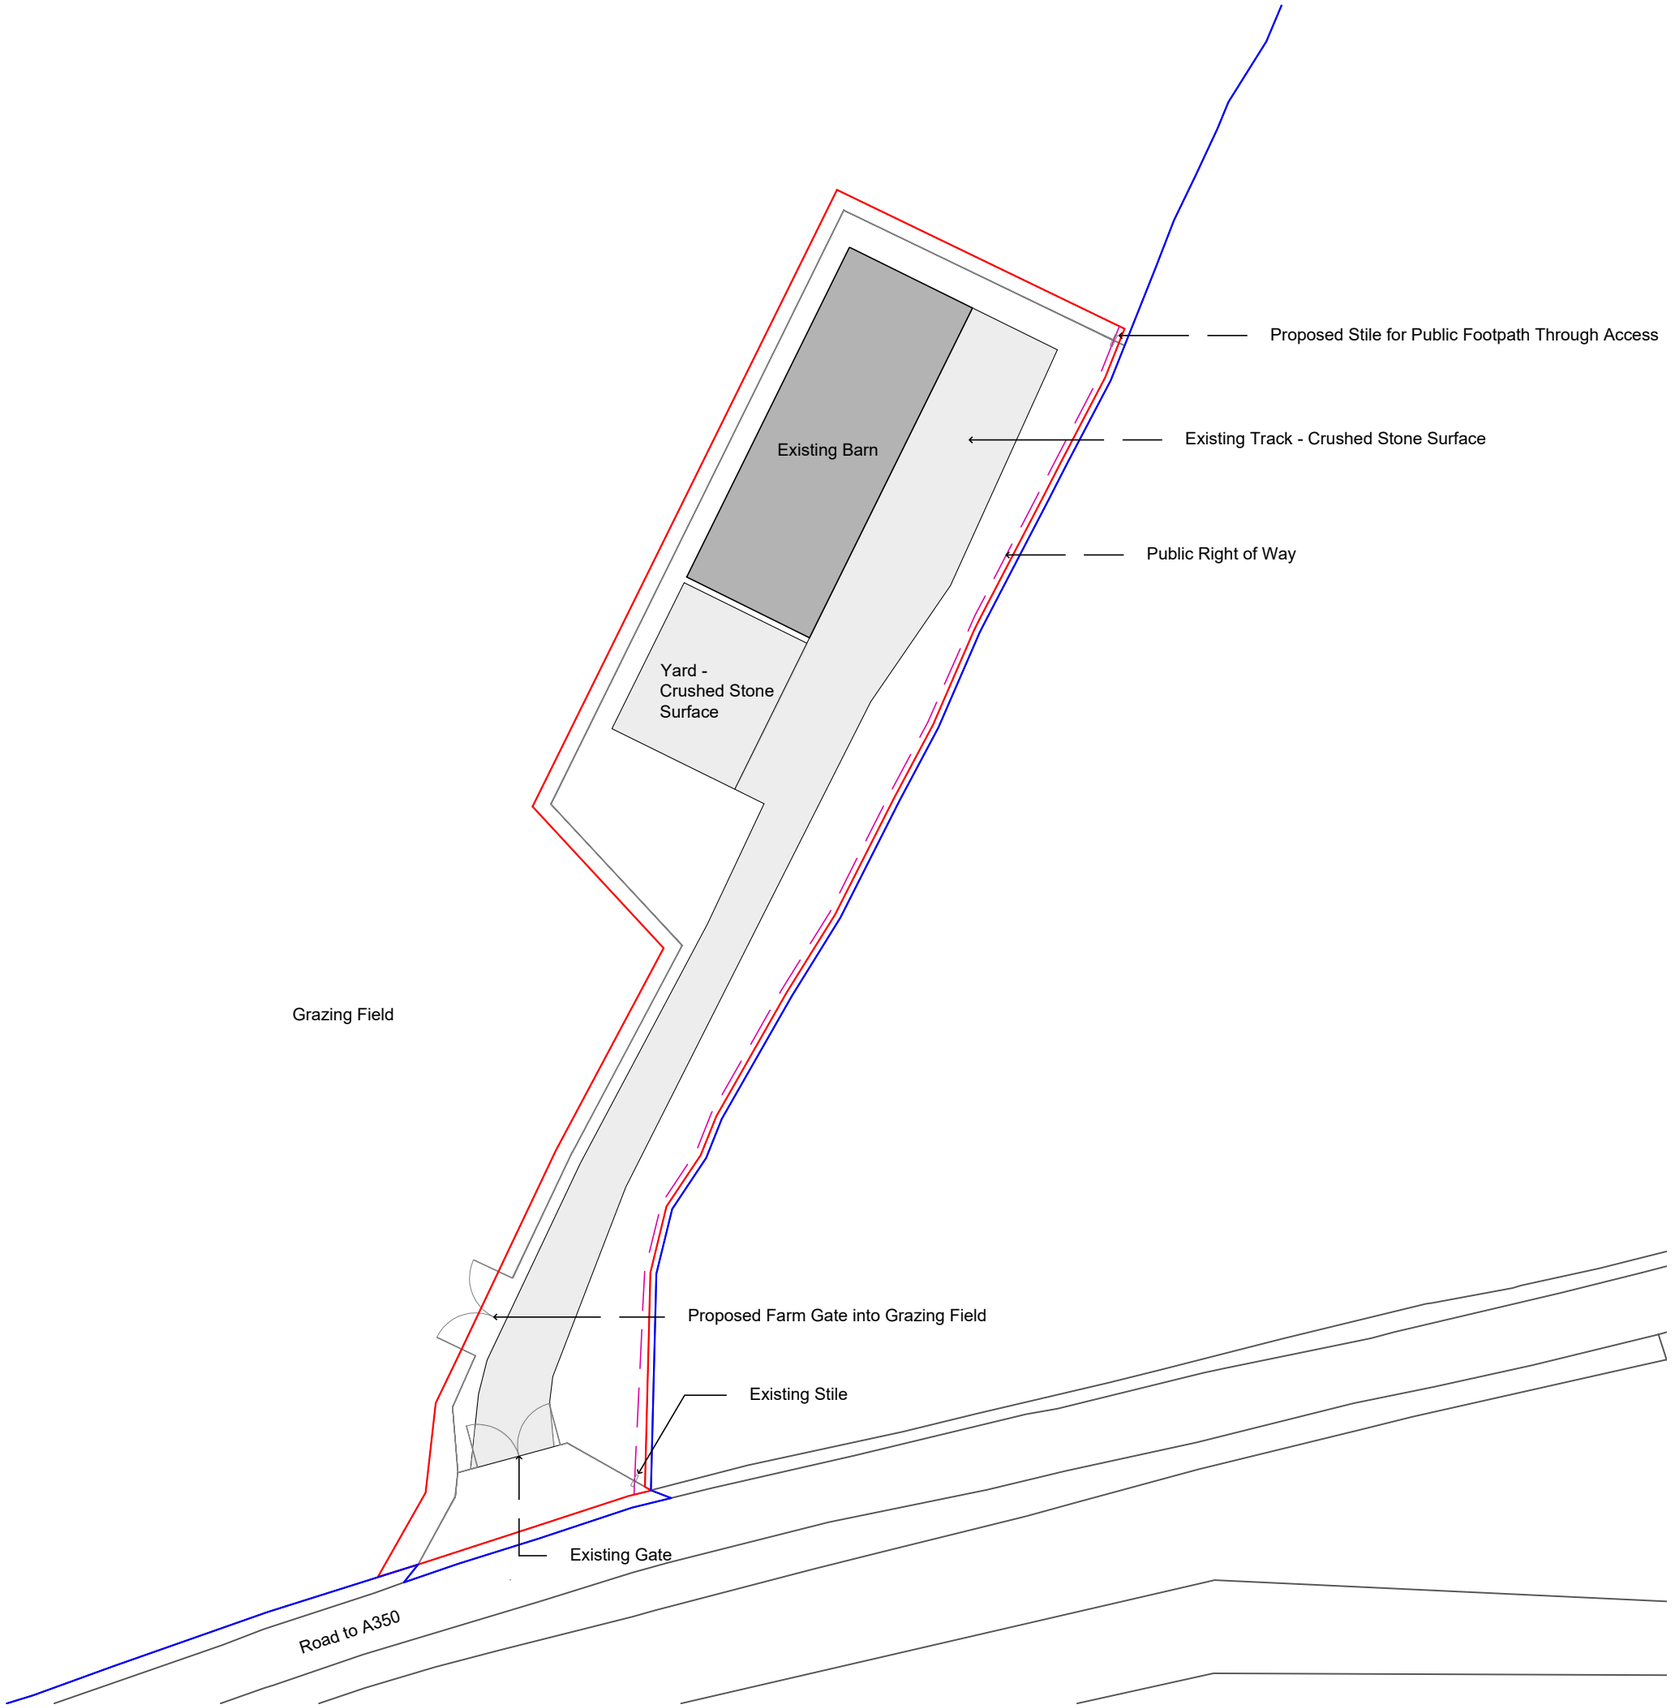

0m 10m 20m

SCALE 1:500

REV	DATE	COMMENTS	AUTHOR / CHECKED
P2	22.06.23	ISSUED FOR PLANNING	KD / PO
P1	30.03.23	FIRST ISSUE	KD / PO

PROJECT TITLE
WEST MELBURY COMMERCIAL BARN

DETAIL
SITE PLAN

DRAWING NUMBER
(PROJECT-ORIGINATOR-ZONE-LEVEL-TYPE-ROLE-NUMBER)
23011 - LHC - 00 - 00 - DR - A - 01.02

STATUS	STATUS DESCRIPTION	
D0	ISSUED FOR PLANNING	
REVISION	DATE	SCALE
P2	30/03/23	1:500 @A3

CONTRACTORS MUST CHECK ALL DIMENSIONS ON SITE - ONLY FIGURED DIMENSIONS ARE TO BE WORKED FROM - DISCREPANCIES MUST BE REPORTED TO THE ARCHITECT BEFORE PROCEEDING
© THIS DRAWING IS COPYRIGHT

LHC PROJECT NUMBER
23011

lhc design
☒ EXETER 01392 444334
☐ PLYMOUTH 01752 669368
☐ ST AUSTELL 01726 213435
lhc.net