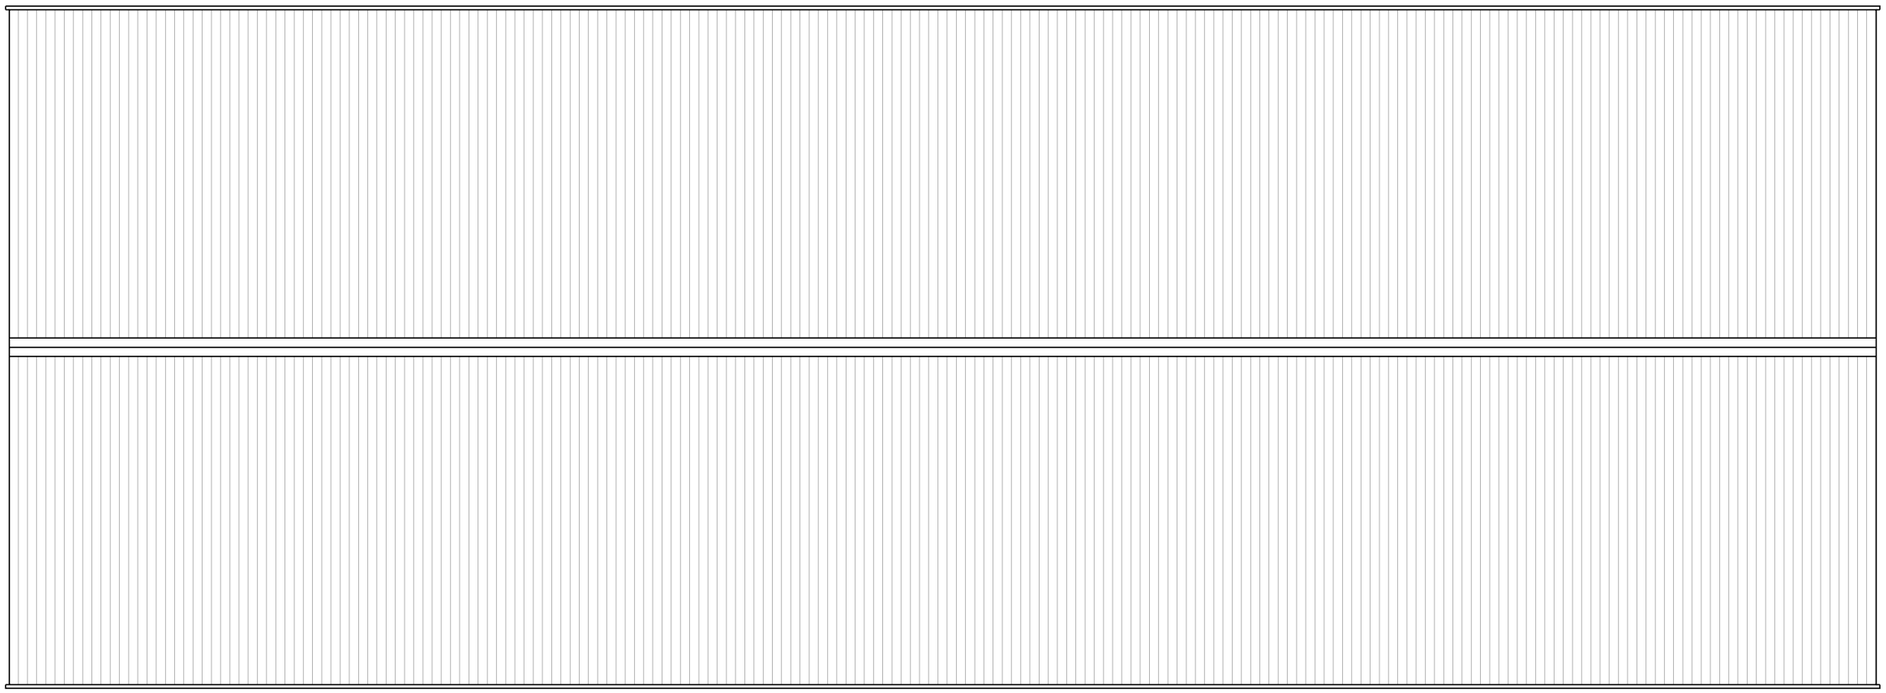

ROOF PLAN

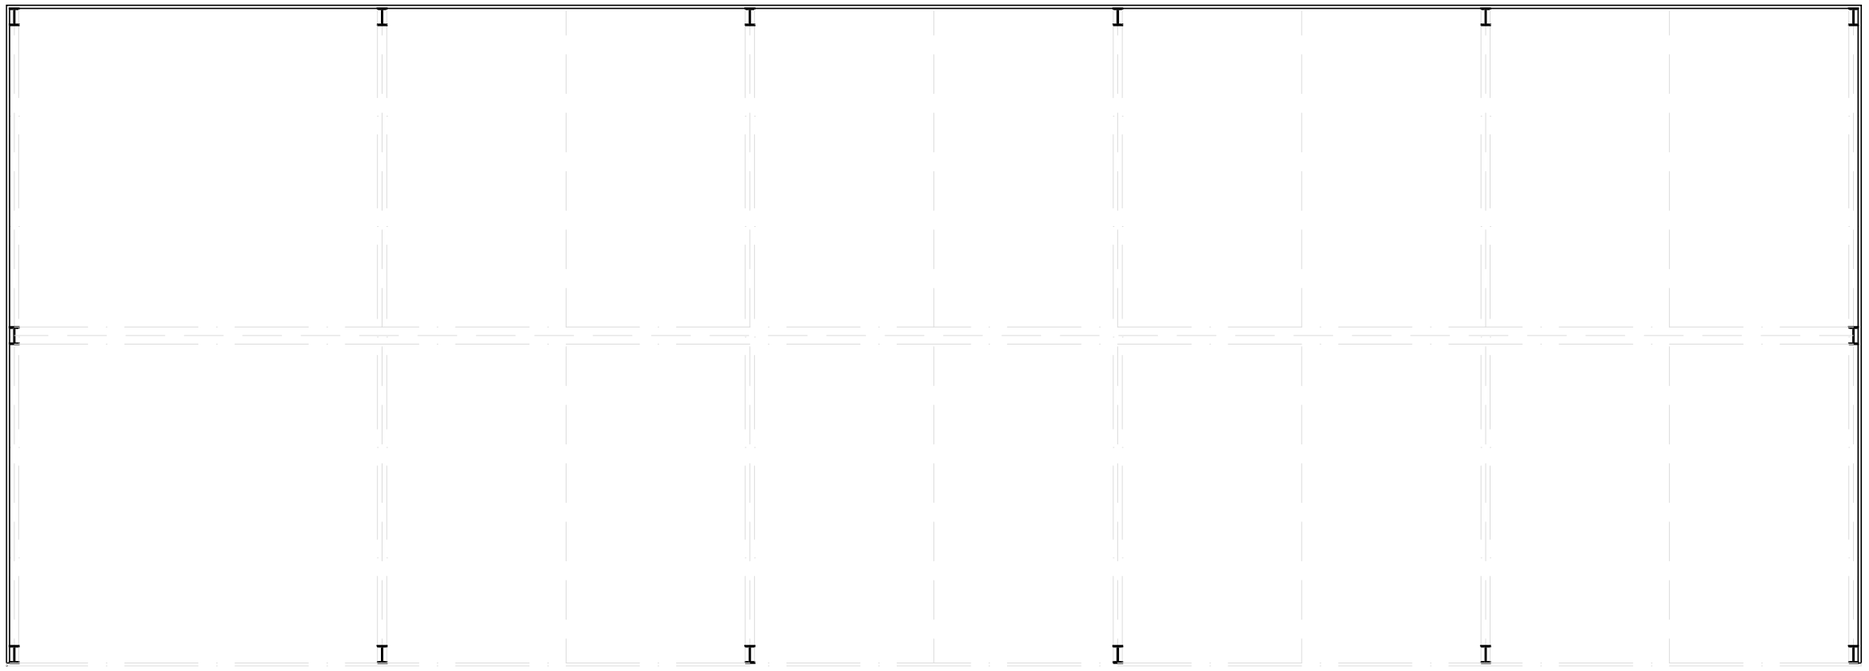

GROUND FLOOR PLAN

0m 2m 5m

SCALE 1:100

REV	DATE	COMMENTS	AUTHOR / CHECKED
P2	22.06.23	ISSUED FOR PLANNING	KD / PO
P1	30.03.23	FIRST ISSUE	KD / PO

PROJECT TITLE
WEST MELBURY COMMERCIAL BARN

DETAIL
EXISTING GF AND ROOF PLANS

DRAWING NUMBER
(PROJECT-ORIGINATOR-ZONE-LEVEL-TYPE-ROLE-NUMBER)
23011 - LHC - 00 - ZZ - DR - A - 02.01

STATUS	STATUS DESCRIPTION
D0	ISSUED FOR PLANNING

REVISION	DATE	SCALE
P2	30/03/23	1:100@A3

CONTRACTORS MUST CHECK ALL DIMENSIONS ON SITE - ONLY FIGURED DIMENSIONS ARE TO BE WORKED FROM - DISCREPANCIES MUST BE REPORTED TO THE ARCHITECT BEFORE PROCEEDING
© THIS DRAWING IS COPYRIGHT

LHC PROJECT NUMBER
23011

lhc design
☒ EXETER 01392 444334
☐ PLYMOUTH 01752 669368
☐ ST AUSTELL 01726 213435
lhc.net