





PHASE 2 EXTERNAL ELEVATION FROM HIGHWAY
1:200

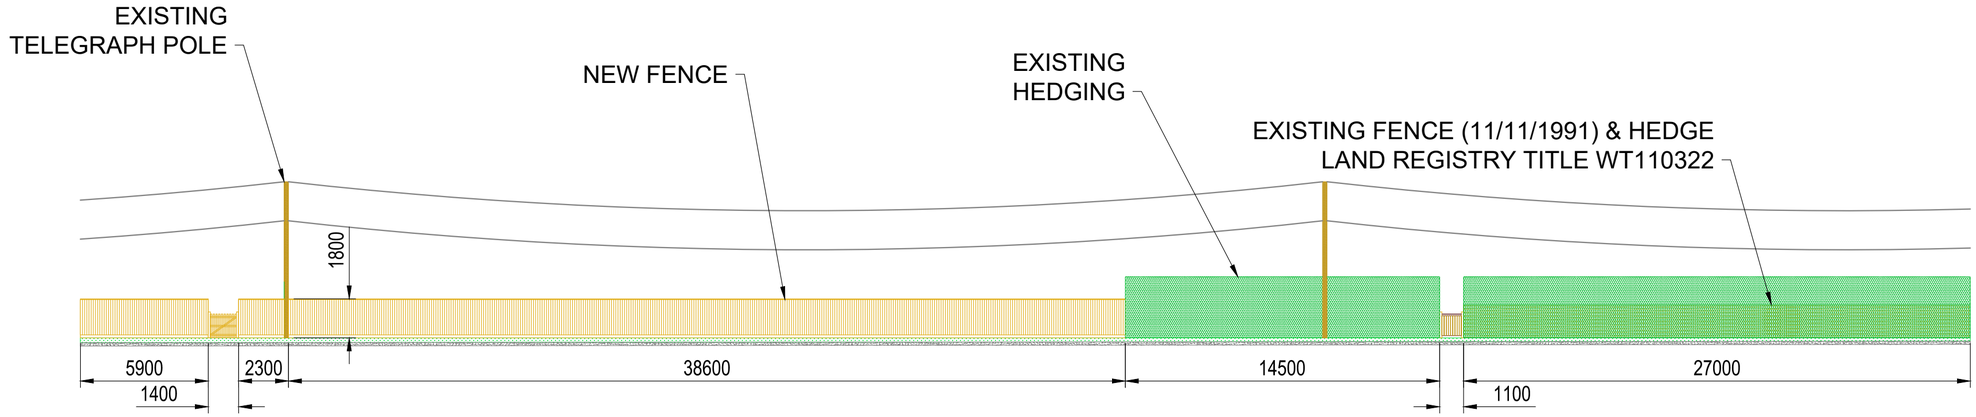

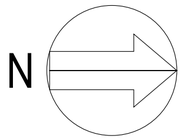

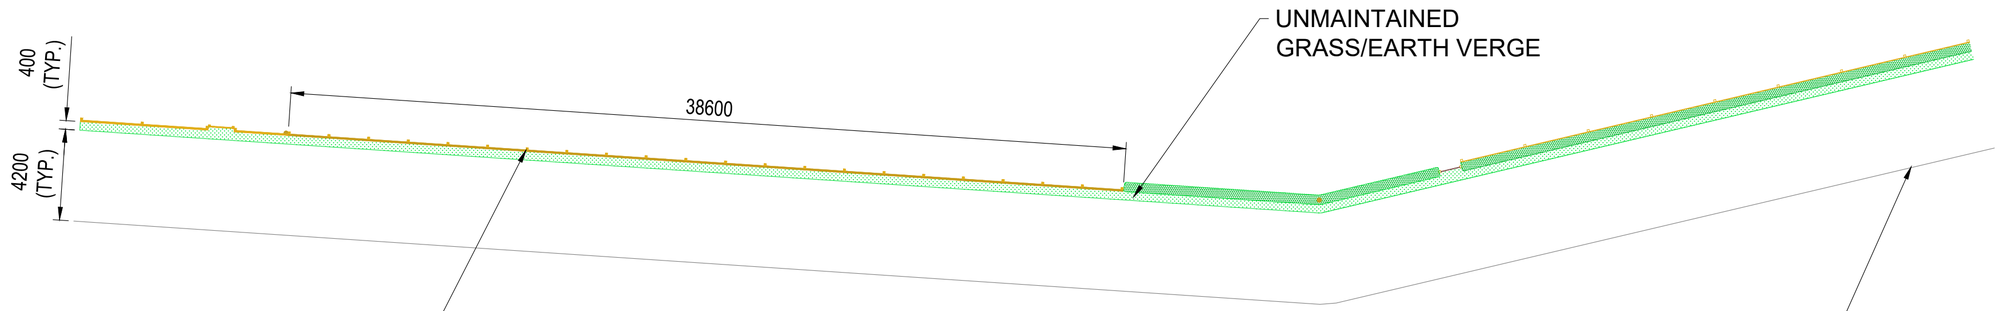

PHASE 2 PLAN
1:200

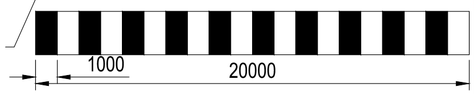



FENCE ELEVATION DETAIL
1:50

ALL DIMENSIONS IN mm UNLESS OTHERWISE STATED

Title FROGWELL HOUSE STATION ROAD, CHRISTIAN MALFORD SN154BL FENCE PL/2023/04878	Projection		Scale 1:200 U.O.S.
	Creation Date 10/07/23		A2
Document Reference PL/2023/04878/FENCE/003	Rev. 02	Sheet 1	Of 1