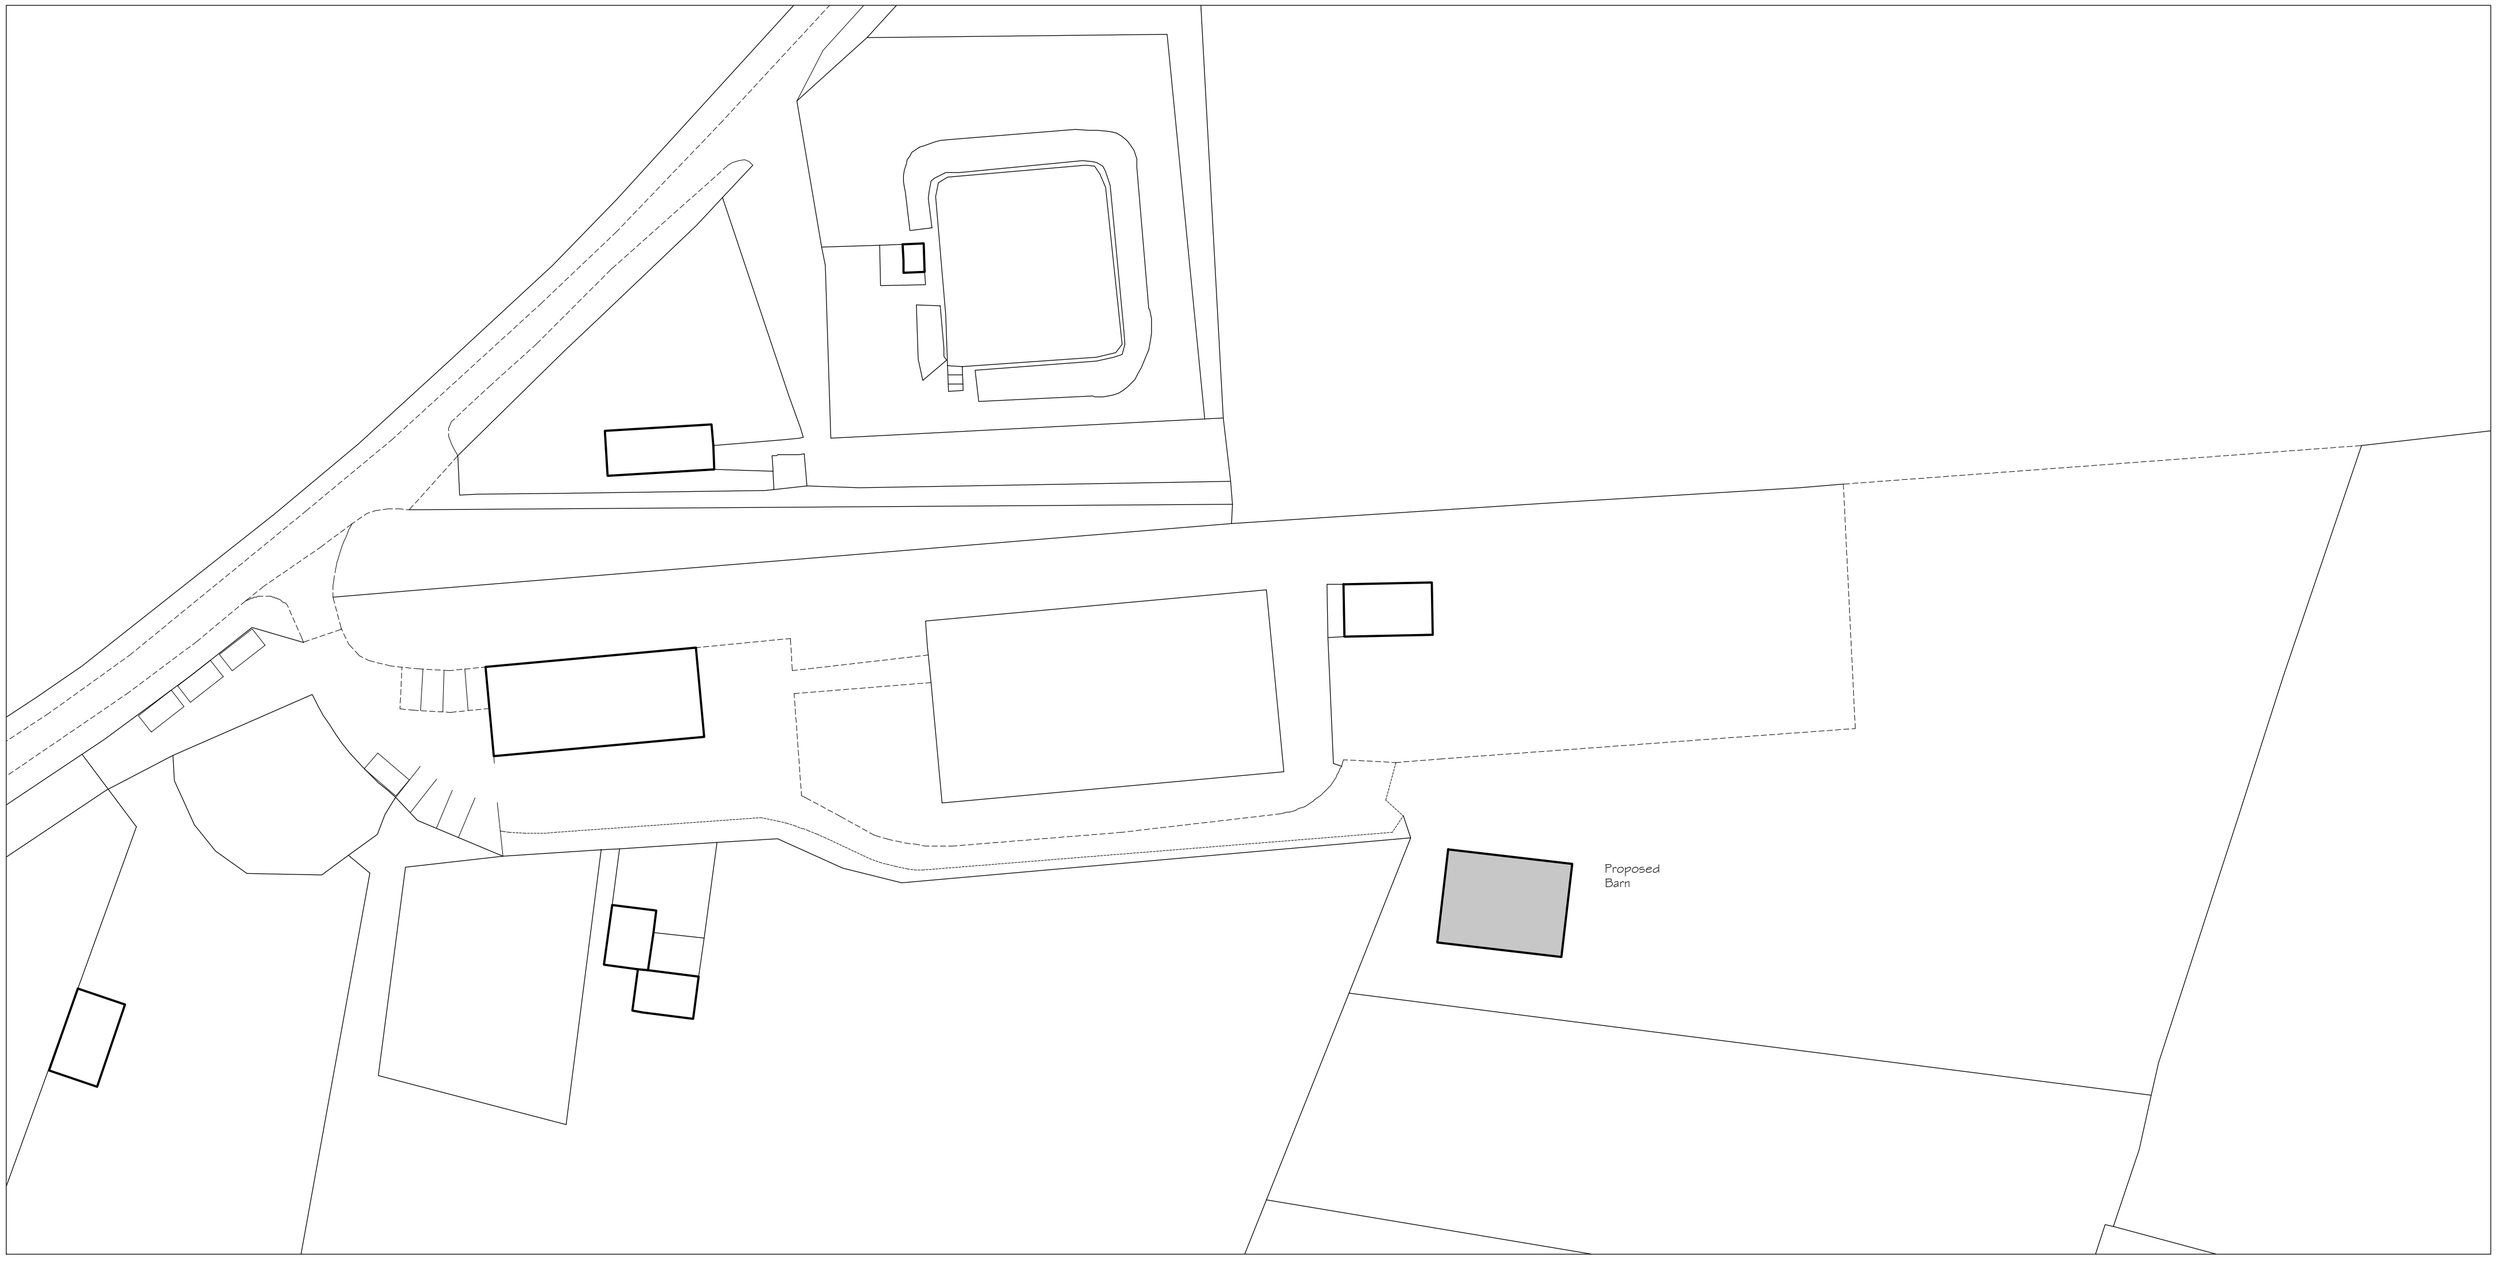


SITE PLAN

N

0 25

Metres

Rev Date Notes

lpc
TOWN AND COUNTRY PLANNING DEVELOPMENT CONSULTANTS

LPC (TRULL) LTD.,
TRULL, TETBURY, GLOUCESTERSHIRE GL8 8SQ
Tel: 01285 841433 email: admin@lpctrull.com

Client
Zoomies

Project
Land at The Lodge, Green Sand Stables, Bradley Road, Warminster BA12 7JY

Drawing
SITE PLAN - PROPOSED

Date: July 2023 Scale: 1:500 @ A2

Drawing Number
LPC 5554 PR 101