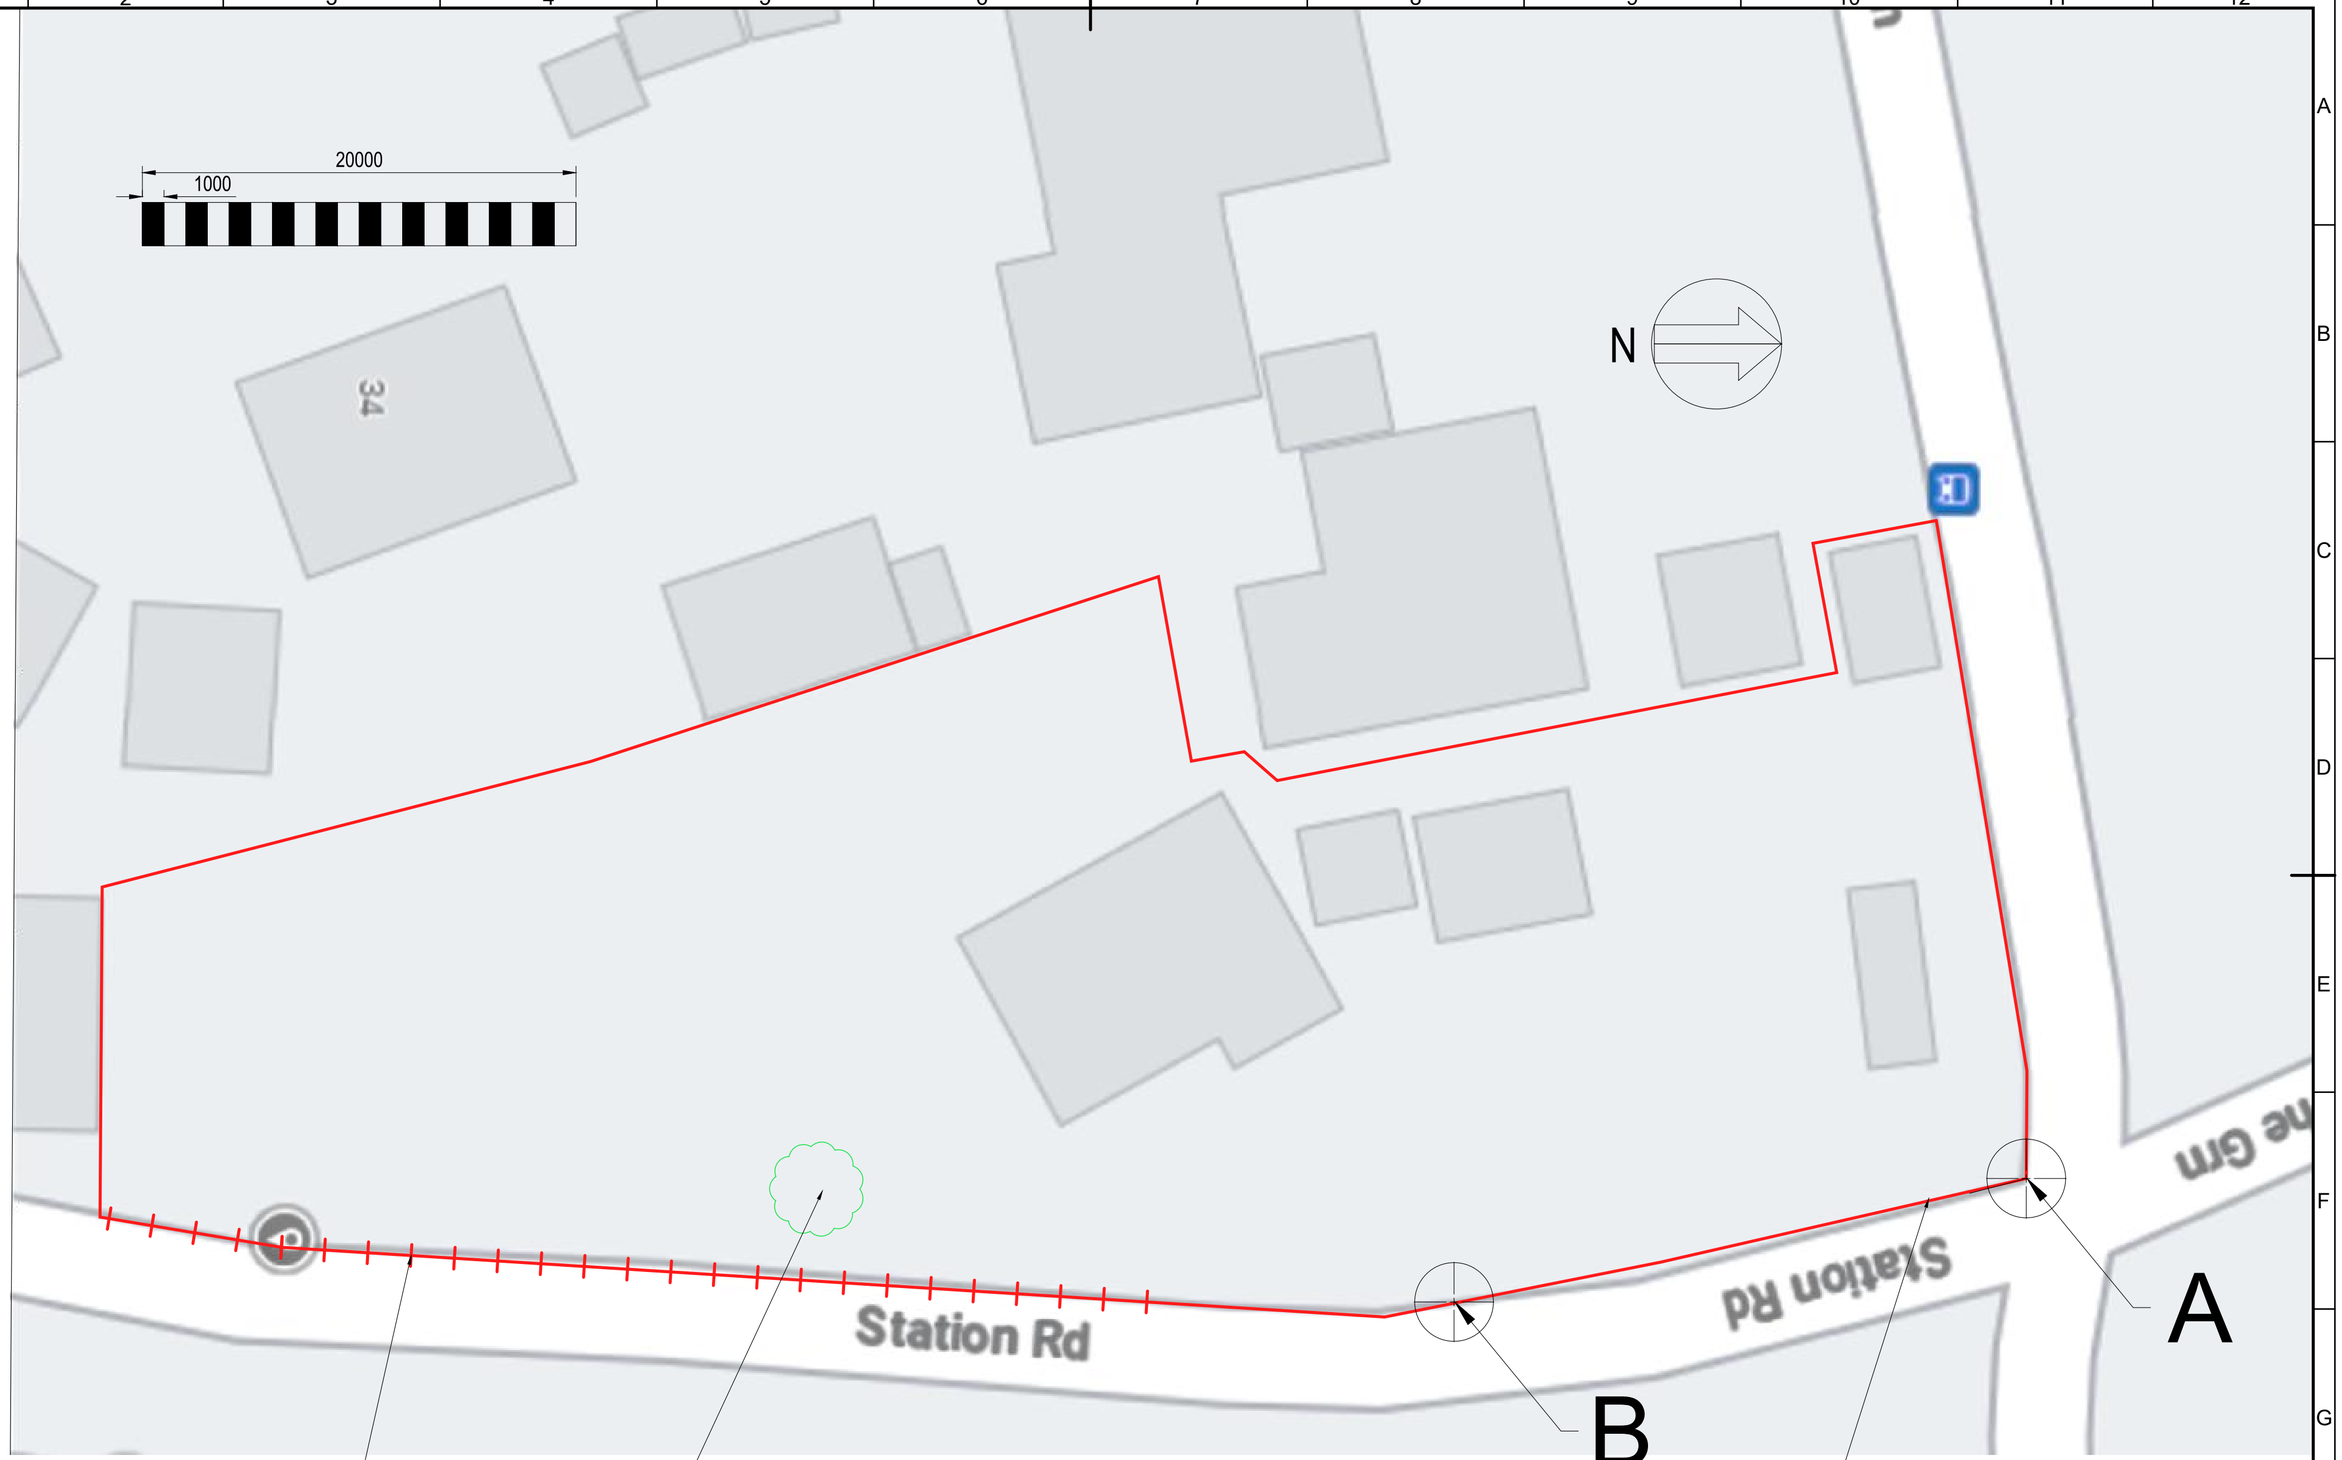


FENCE >1m
ERECTED MAY 2015

REPLACED WITH
CURRENT FENCE >1m
MAY 2020

TREE
(INDIC.)

BLOCK PLAN
SCALE 1:200

FROM A to B: EXISTING FENCE >1m
SINCE NOVEMBER 1991

ALL DIMENSIONS IN mm UNLESS OTHERWISE STATED

Title: FROGWELL HOUSE STATION ROAD, CHRISTIAN MALFORD SN154BL FENCE PL/2023/04878	Projection	Scale: 1:200 U.O.S.
	Creation Date: 10/07/2023	A2
Document Reference: PL/2023/04878/FENCE/001	Rev.: 02 / Sheet: 1 / Of: 1	