





PHASE 1 EXTERNAL ELEVATION FROM HIGHWAY
1:200

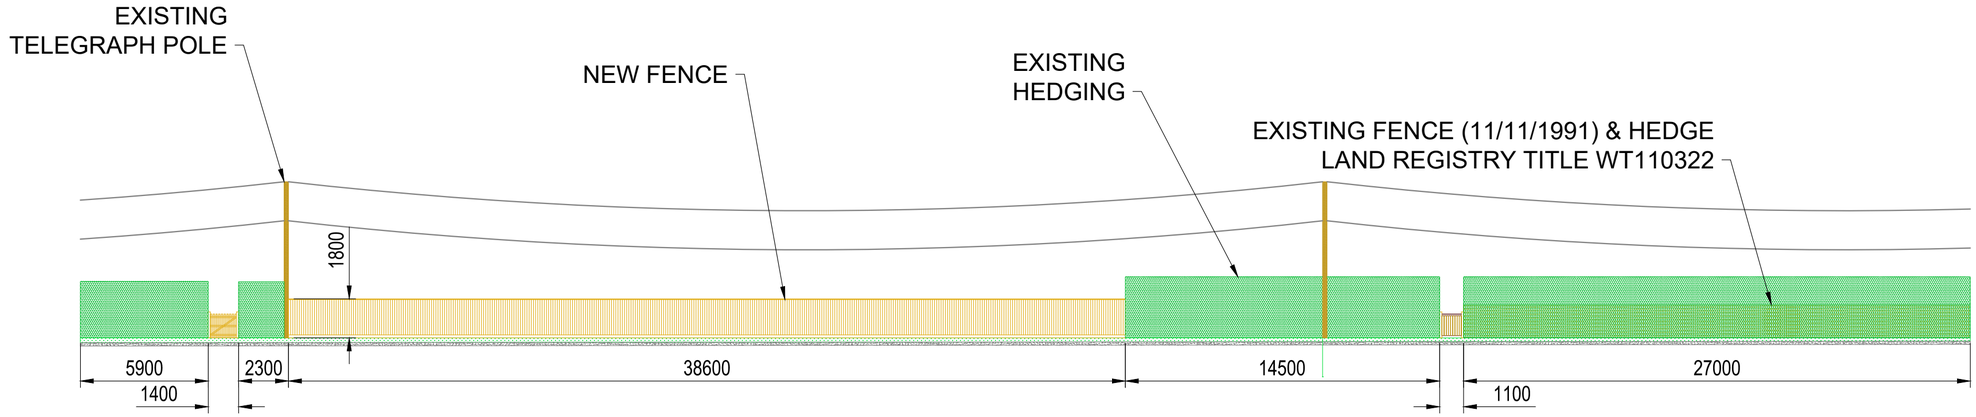

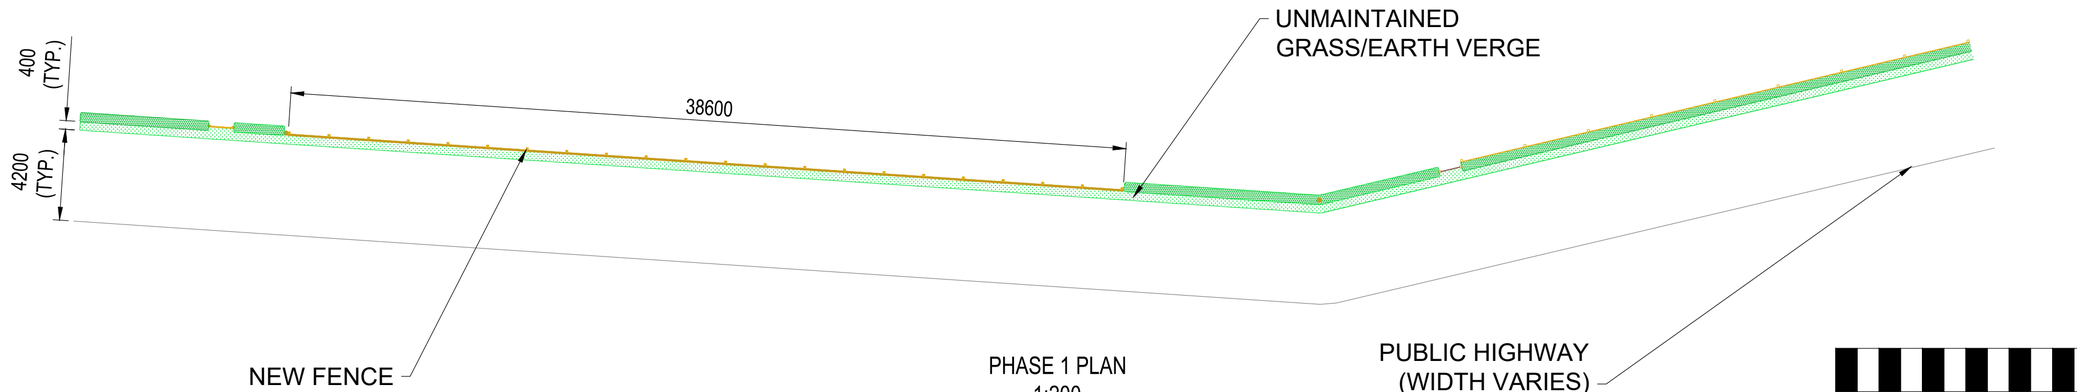

PHASE 1 PLAN
1:200

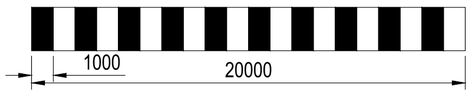

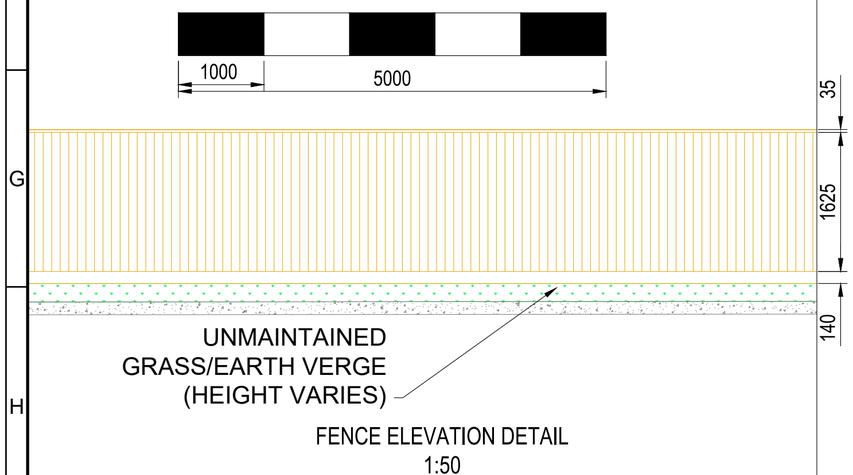

FENCE ELEVATION DETAIL
1:50

ALL DIMENSIONS IN mm UNLESS OTHERWISE STATED

Title: FROGWELL HOUSE STATION ROAD, CHRISTIAN MALFORD SN154BL FENCE PL/2023/04878	Projection		Scale: 1:200 U.O.S.
	Creation Date: 10/07/23		A2
Document Reference: PL/2023/04878/FENCE/002	Rev.: 02	Sheet: 1	Of: 1