Land adjacent 25 & 27 Hawkstreet - Site Plan

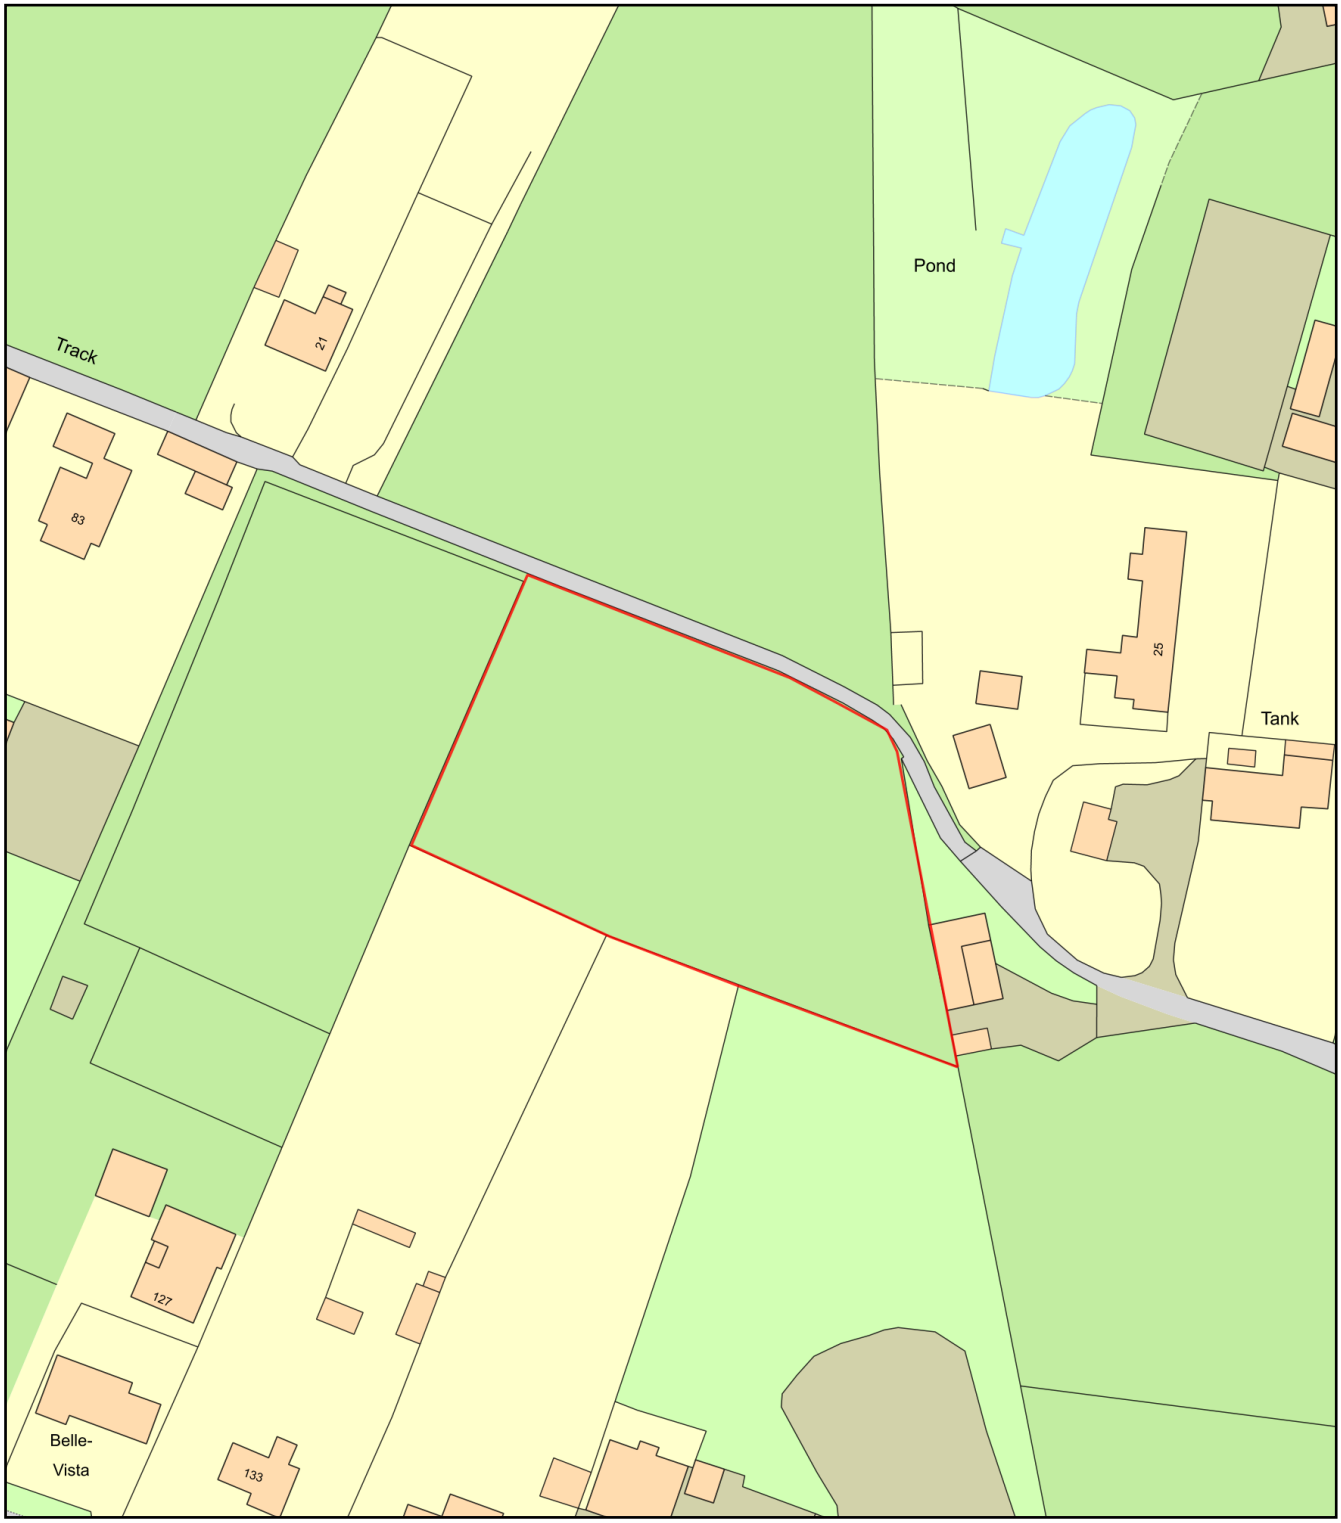

0 50
Metres

N

ReQuestaPlan

Plan Produced for: Jordan Guy

Date Produced: 05 Jul 2023

Plan Reference Number: TQRQM23186123239873

Scale: 1:1250 @ A4

© Crown copyright and database rights 2023 OS 100042766