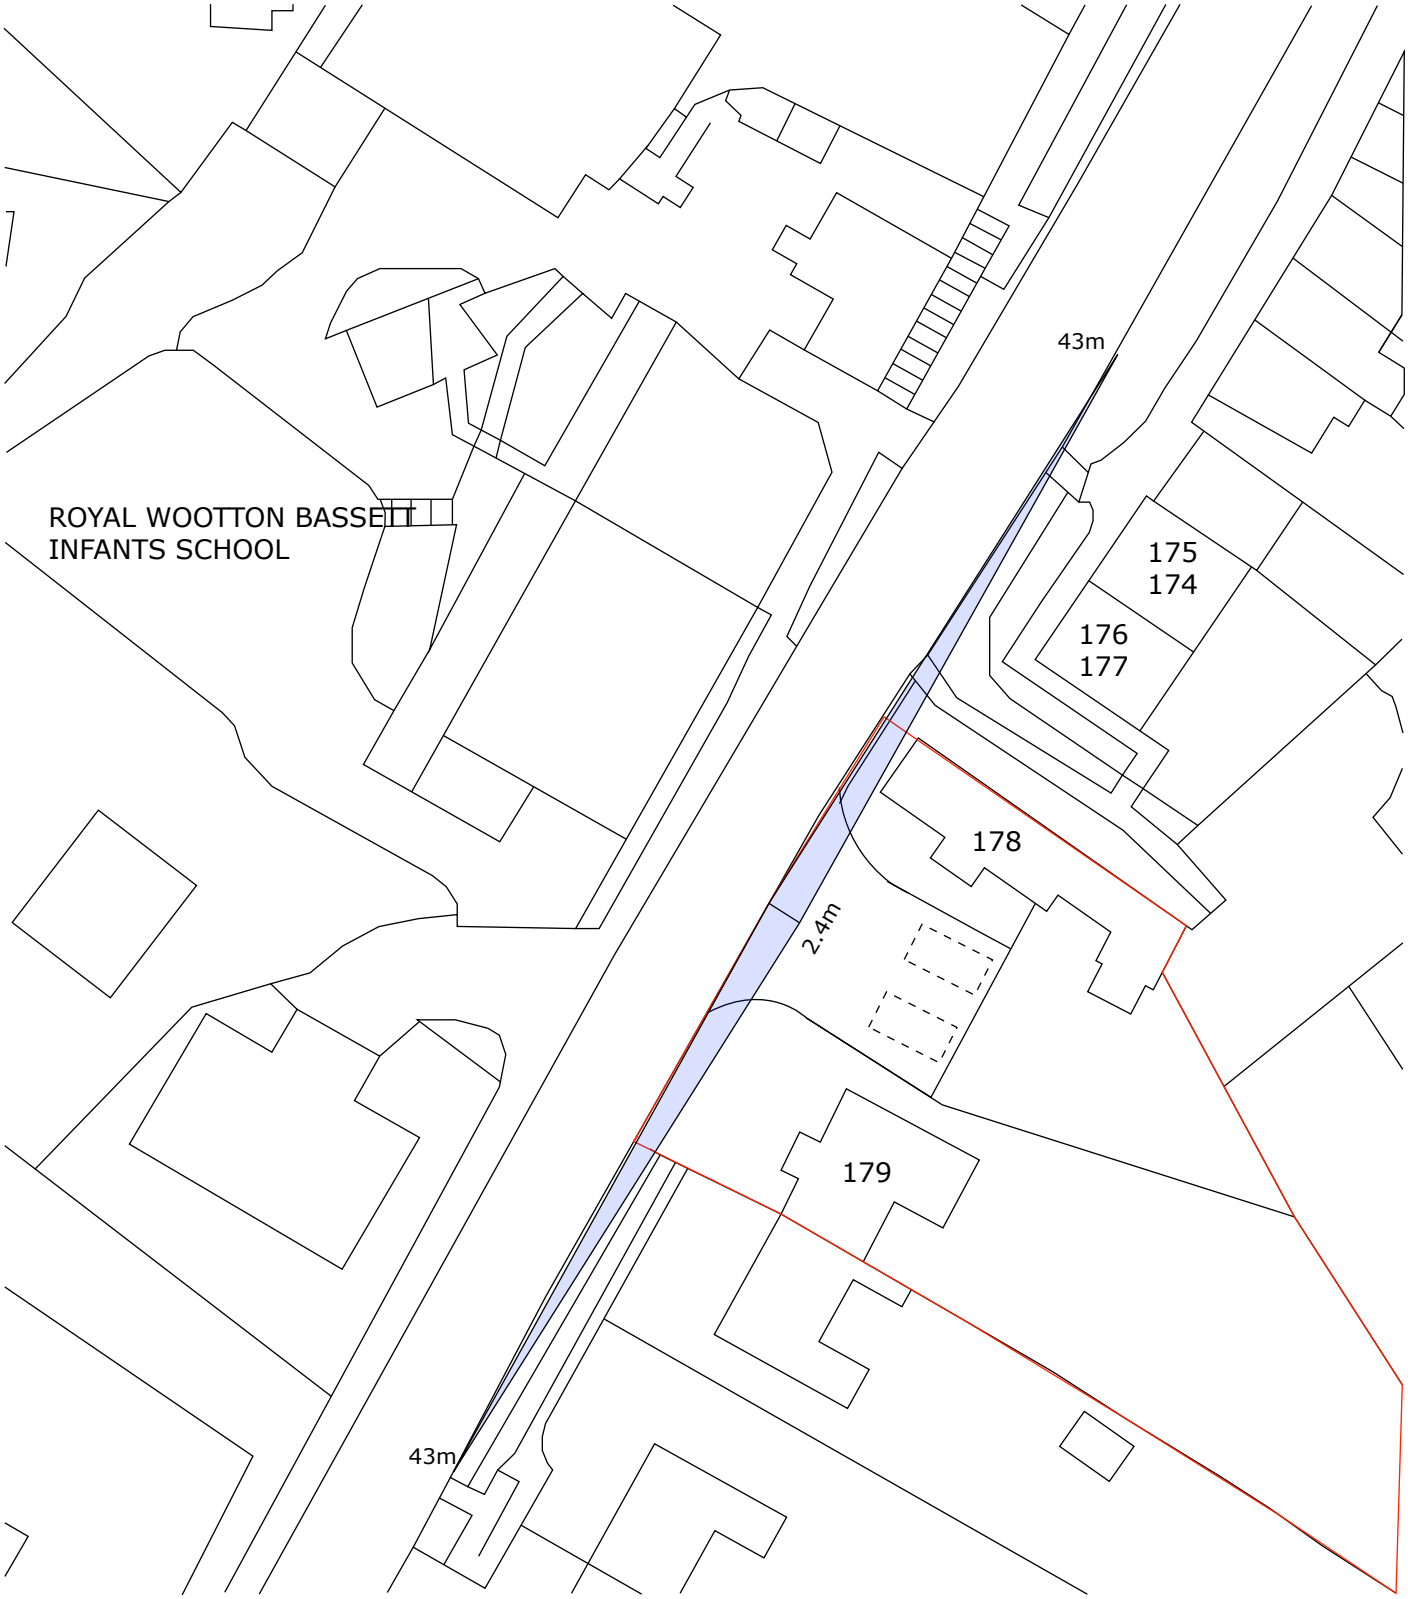

N

178 & 179 ROYAL WOOTTON BASSETT HIGH STREET

PROPOSED NEW ACCESS & DRIVEWAY

PROPOSED SITE LINES - 1:500

SCALE: 1:500 @ A4

DATE: 10.07.2023