178 & 179 Royal Wootton Bassett High Street - Location Plan

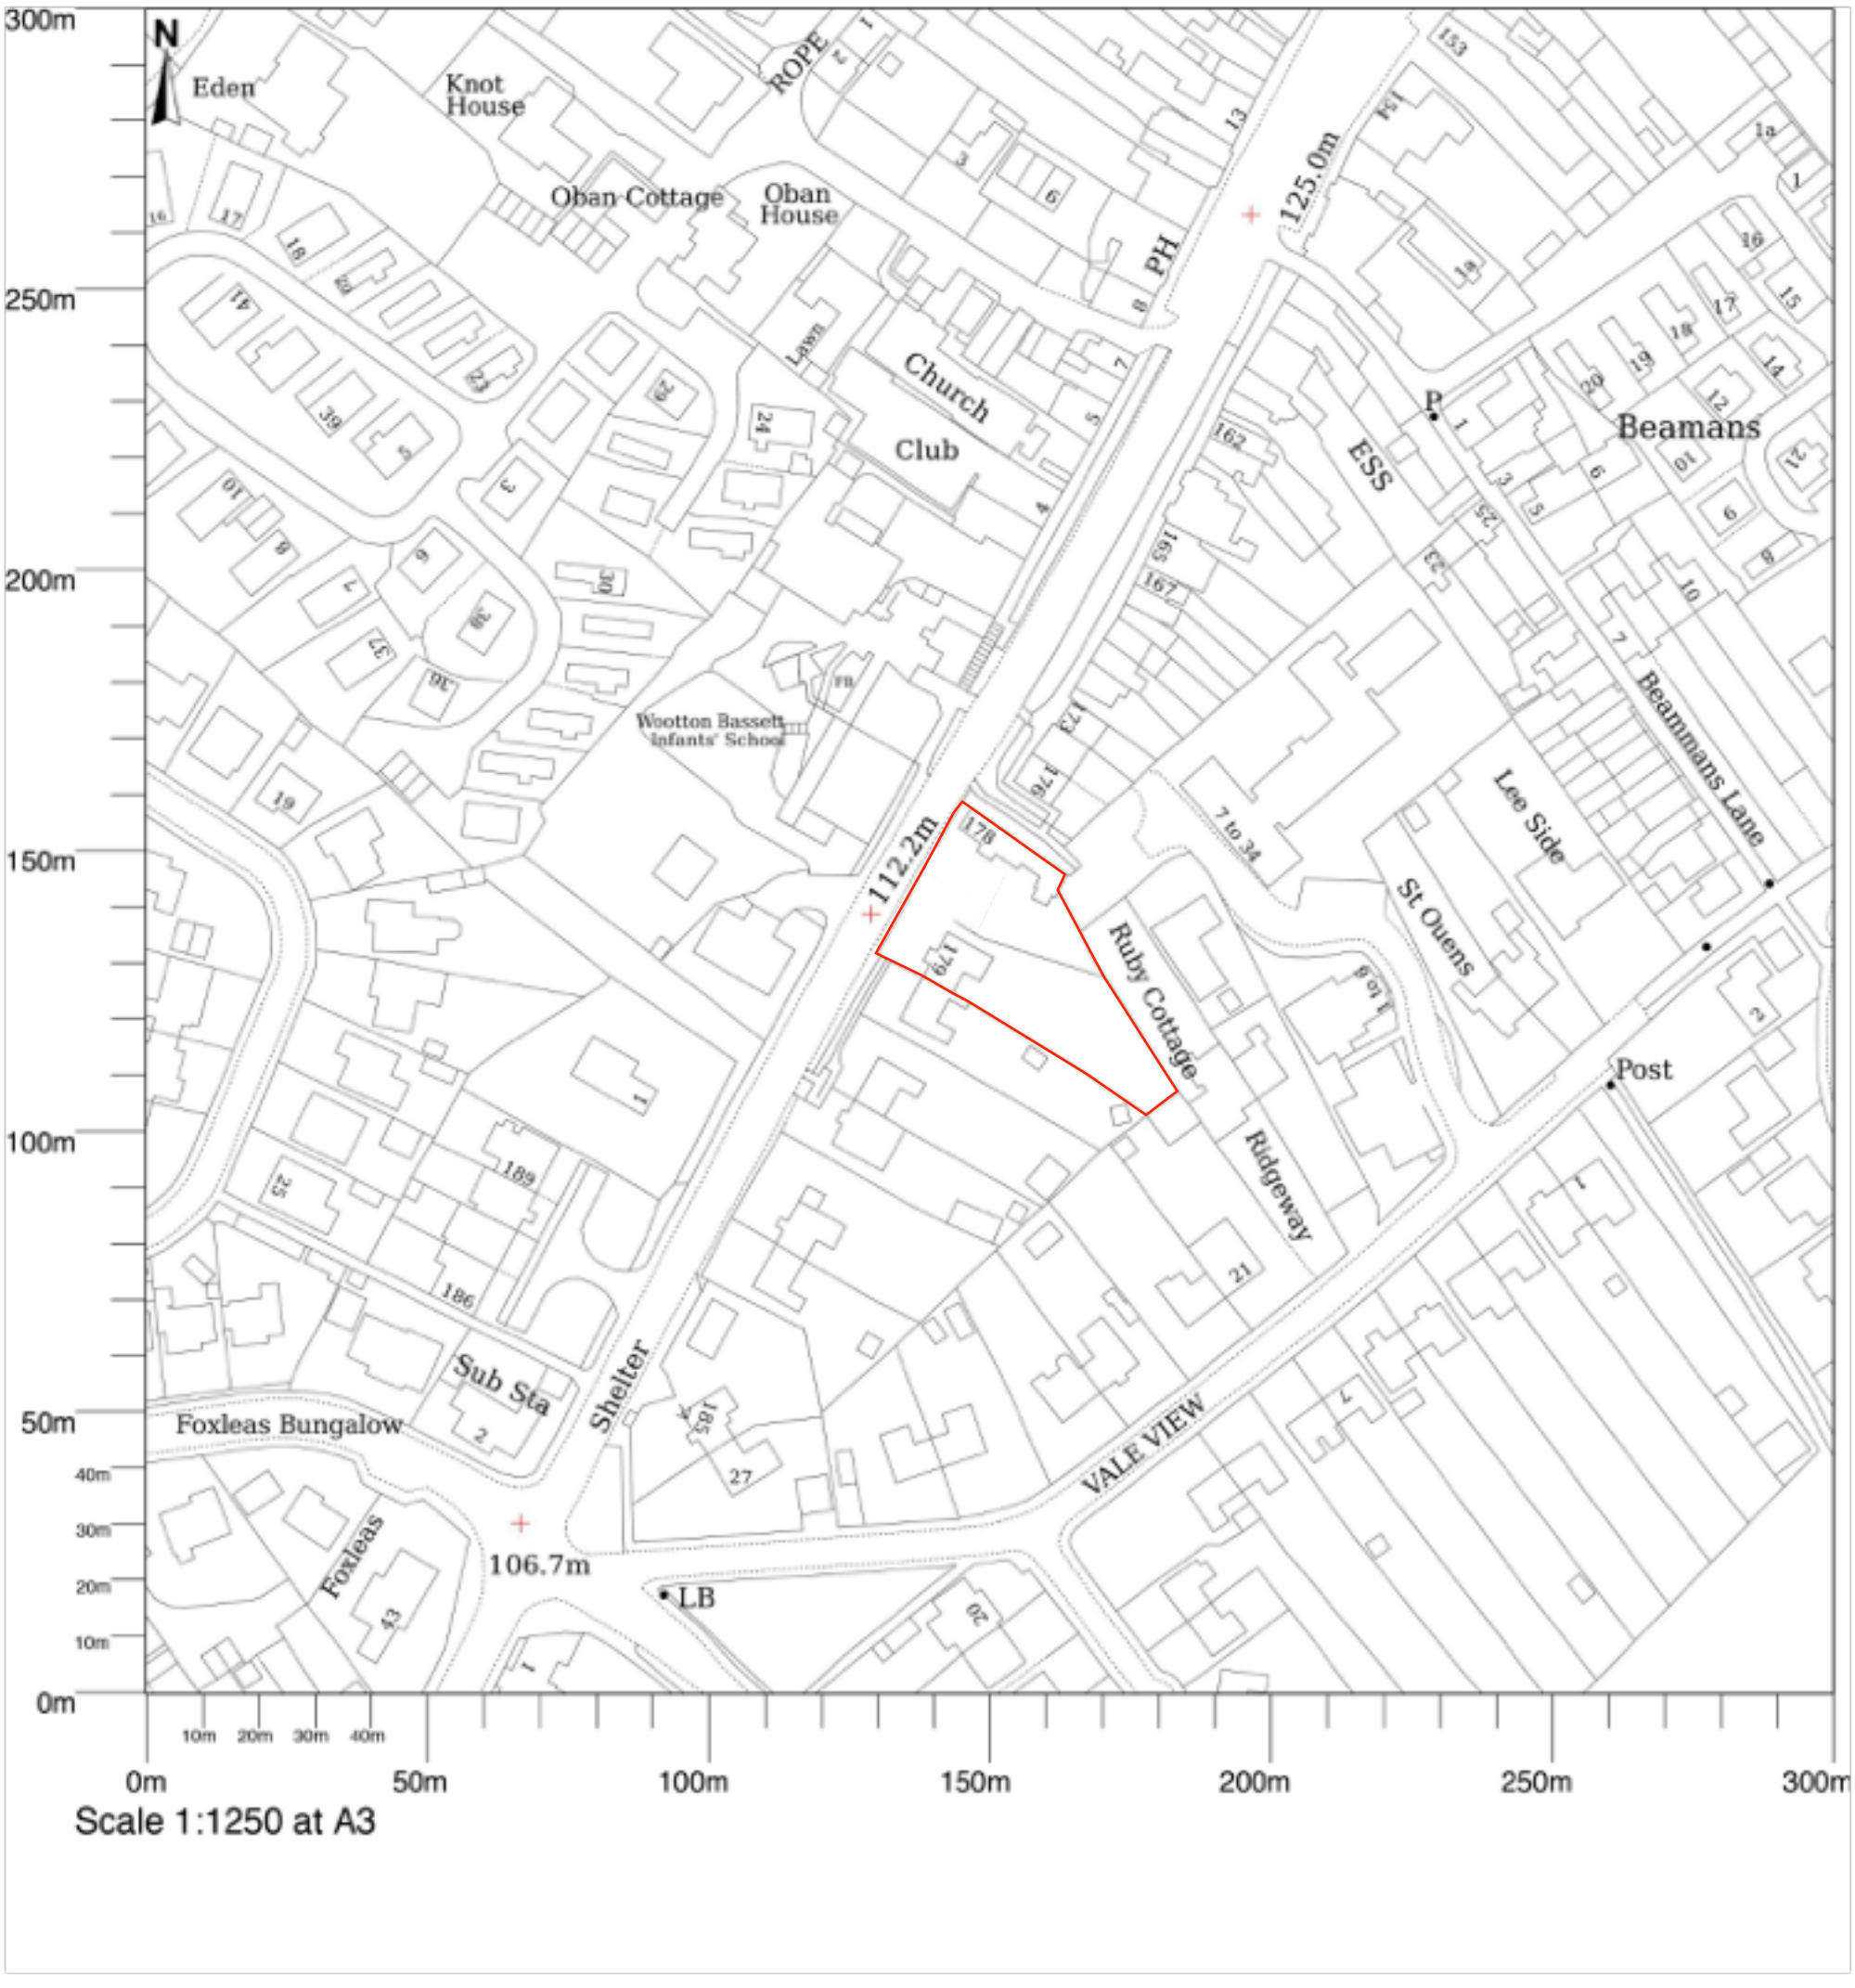

© Crown copyright and database rights 2023 OS 100054135.

Map area bounded by: 406402,182152 406702,182452. Produced on 09 July 2023 from the OS National Geographic Database. Supplied by UKPlanningMaps.com. Unique plan reference: a3300/uk/973497/1312428

Ordnance Survey Licensed Mapping