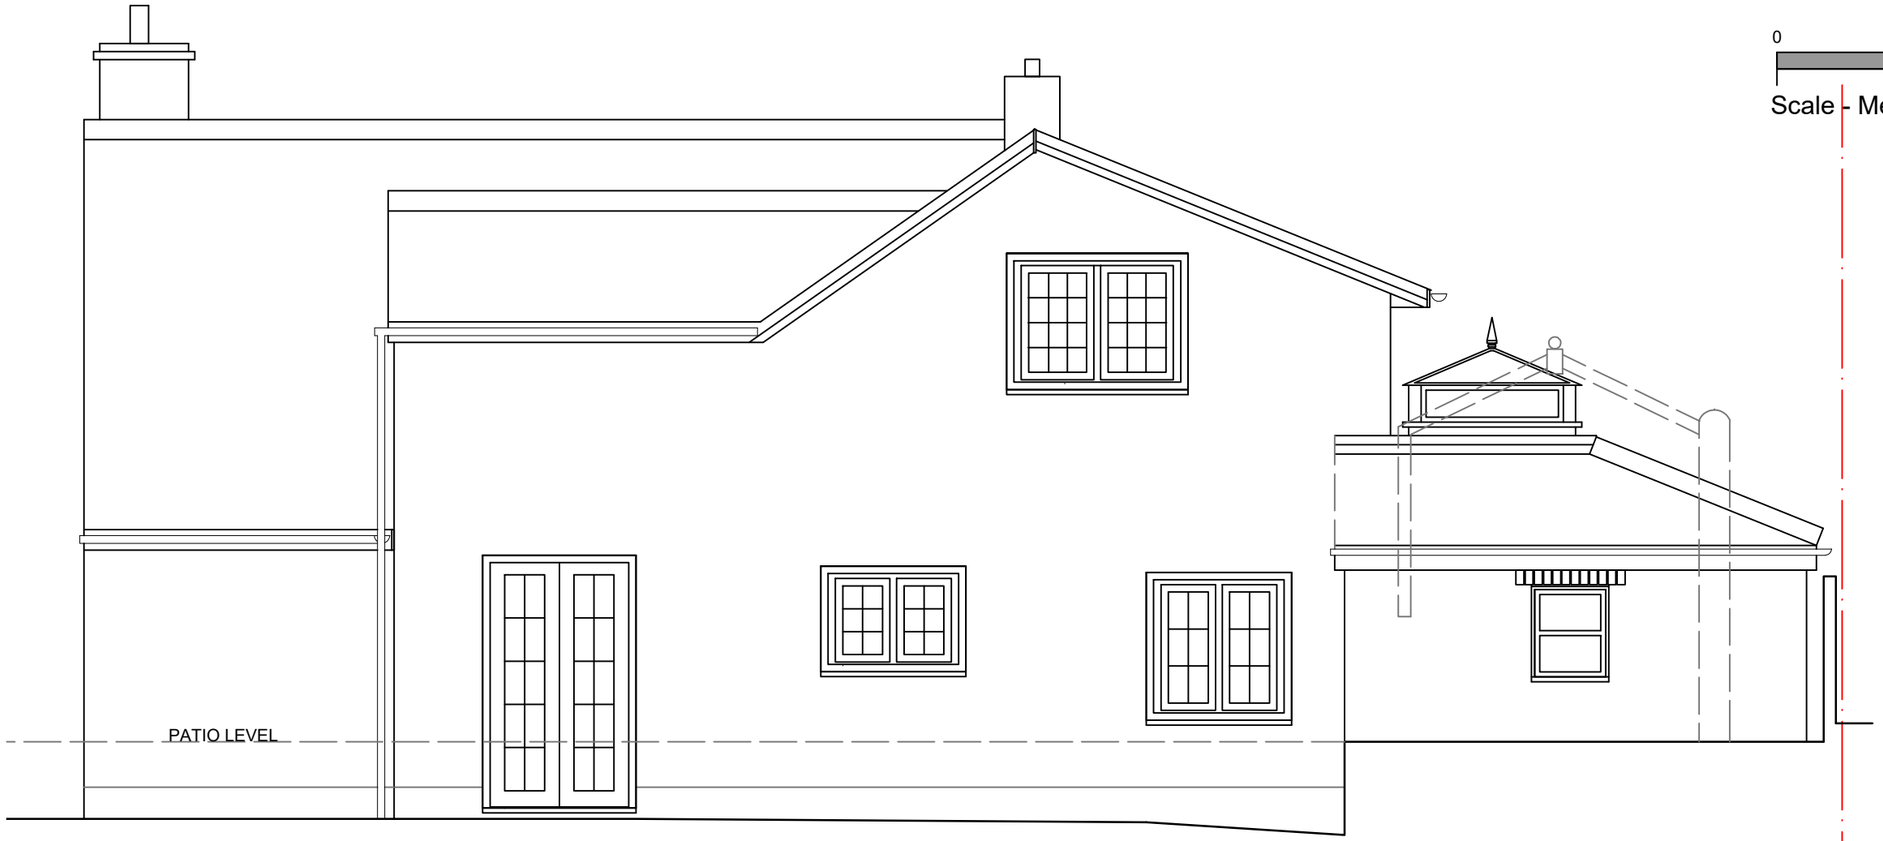

EAST ELEVATION EXISTING

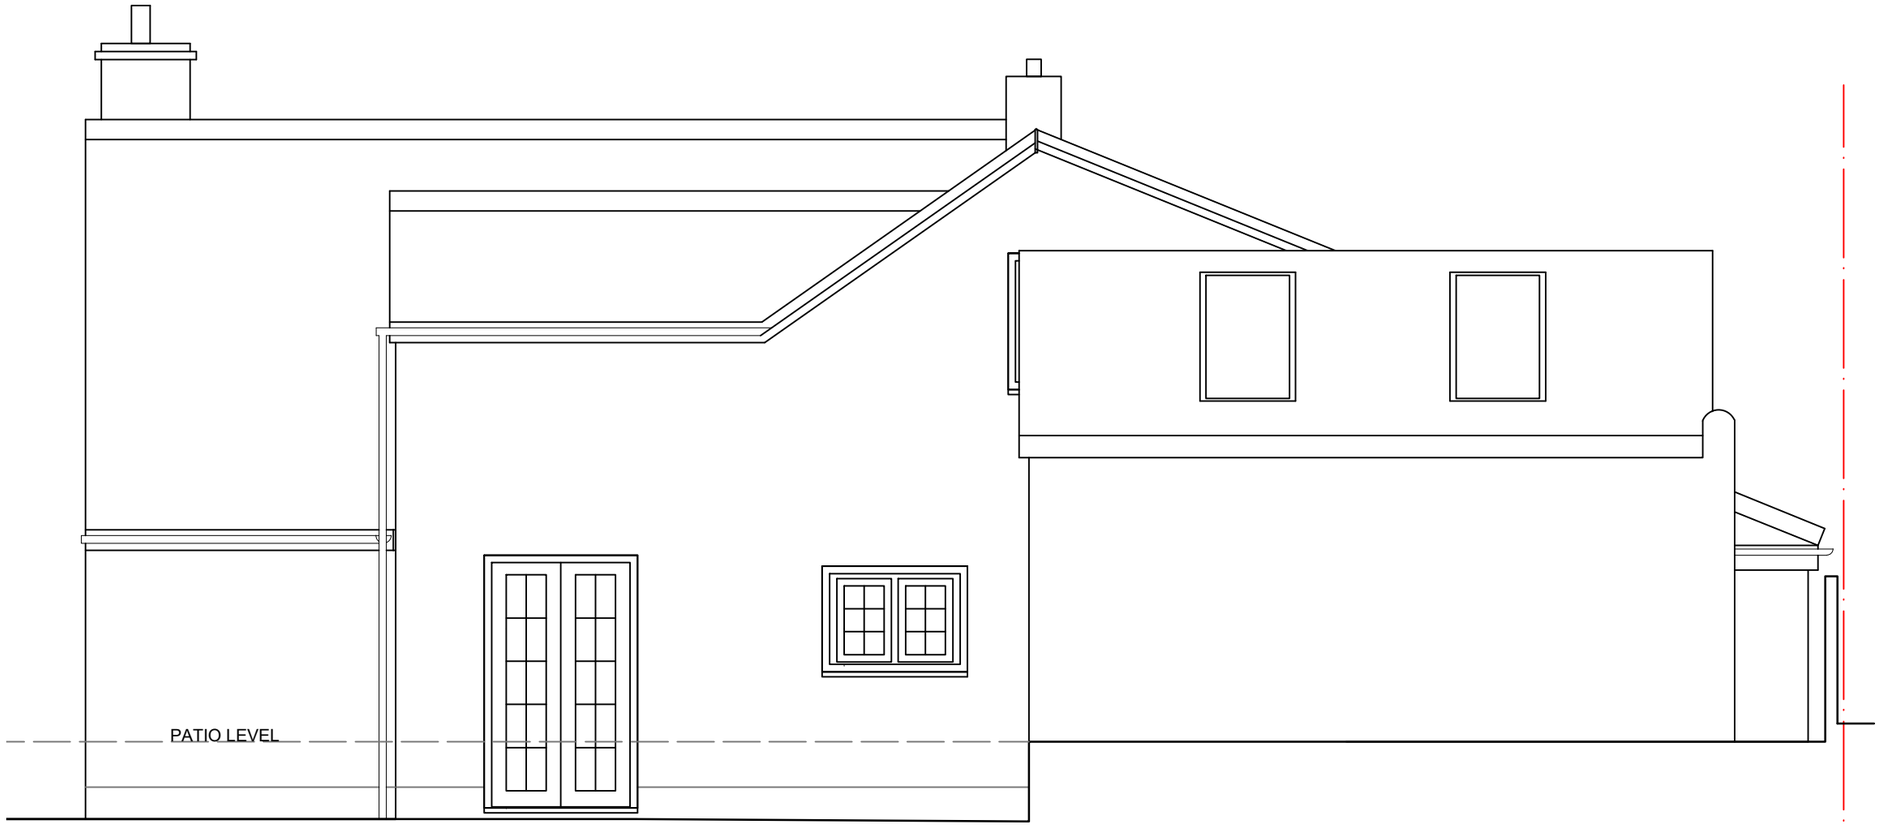

EAST ELEVATION PROPOSED

0 1 2 3 4 5

Scale - Metres

EAST ELEVATION
EXISTING & PROPOSED
DRAWING NO 05 1:50 @ A3

JASMINE COTTAGE, NETTON, SP4 6AW