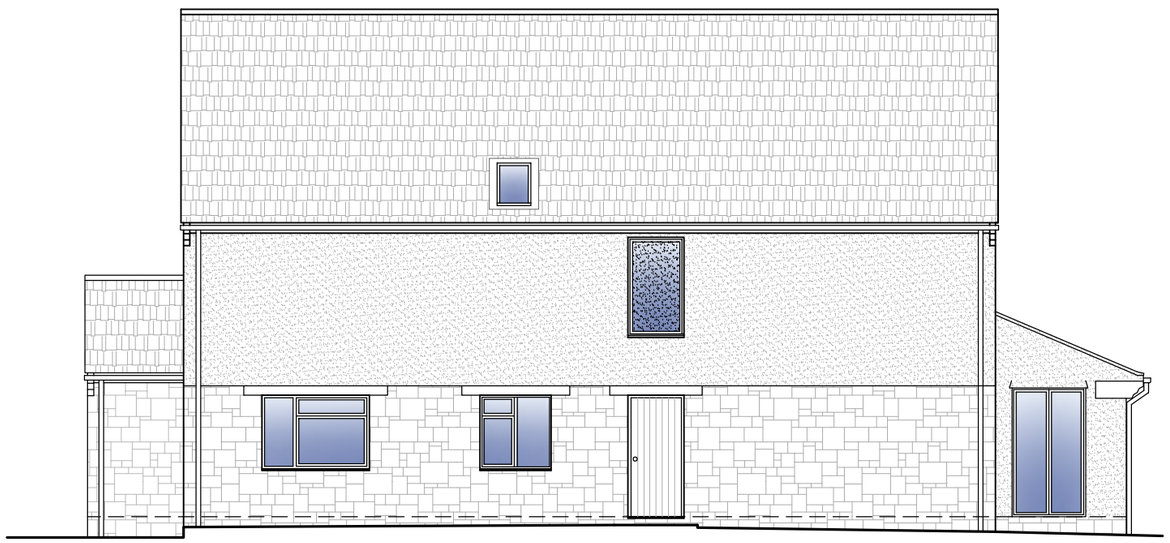

PROPOSED SOUTH (SIDE) ELEVATION

(SCALE 1:100)

0 1m 2m



PROPOSED EAST (SIDE) ELEVATION

(SCALE 1:100)

PROPOSED MATERIAL NOTES

- CONCRETE PROFILED TILES TO PITCHED ROOFS TO AMTCH EXISTING.
- WHITE UPVC GUTTERS AND DOWNPIPES TO MATCH EXISTING.
- WHITE UPVC FASCIA AND SOFFITS TO MATCH EXISTING.
- COURSED STONE AND SMOOTH RENDER FINISH TO ALL ELEVATIONS WITH STONE OR RENDER HEADS TO MATCH EXISTING.
- STONE FEATURE CORBELS TO MATCH EXISTING
- WHITE UPVC DOUBLE GLAZED WINDOWS AND DOORS TO MATCH EXISTING.
- PAINTED METAL UP AND OVER GARAGE DOOR.

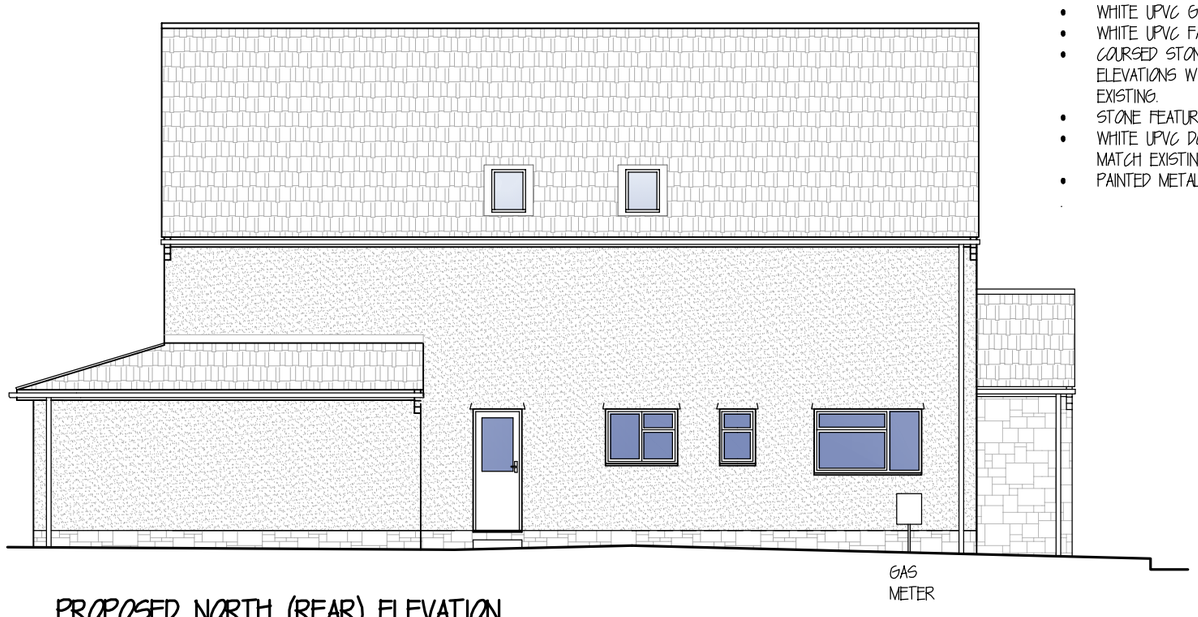

PROPOSED NORTH (REAR) ELEVATION

(SCALE 1:100)



PROPOSED WEST (FRONT) ELEVATION & SITE SECTION

(SCALE 1:100)

PARTY WALL

WHERE WORK INVOLVES ALTERATIONS TO A PARTY WALL OR WORKS CLOSE TO A BOUNDARY, IT IS THE OWNERS RESPONSIBILITY TO COMPLY WITH THE NECESSARY NOTICES ETC. REQUIRED BY THE PARTY WALL ACT. 1996. NOTICES TO BE SERVED ATLEAST TWO MONTHS BEFORE WORK COMMENCES.

GENERAL NOTES

THE CONTRACTOR MUST COMPLY IN ALL RESPECTS WITH CURRENT BUILDING REGULATIONS & RELEVANT BUILDING STANDARDS & PRACTICE WHETHER SPECIFICALLY STATED ON THIS DRAWING OR NOT.

BEFORE THE START OF WORK ALL SITE MEASUREMENTS, ANGLES & LEVELS MUST BE CHECKED BY THE CONTRACTOR IN THE EVENT OF ANY INACCURACIES ON THIS DRAWING NO LIABILITY OR RESPONSIBILITY WILL BE ACCEPTED ONCE WORK HAS STARTED.

ONLY THE MATERIALS ON THIS DRAWING ARE TO BE USED. ANY SUBSTITUTIONS MUST BE OF A SIMILAR QUALITY & STANDARD AS THAT STATED. ALL MATERIALS ARE TO BE USED IN ACCORDANCE WITH MANUFACTURES INSTRUCTIONS UNLESS OTHERWISE DIRECTED.

THIS DRAWING IS THE PROPERTY OF ACORN ARCHITECTURAL AND COPYRIGHT IS RESERVED BY THEM. THIS DRAWING IS NOT TO BE COPIED OR DISCLOSED BY OR TO ANY UNAUTHORISED PERSONS WITHOUT THE PRIOR WRITTEN CONSENT OF ACORN ARCHITECTURAL.

TENDER

THE CONTRACTOR IS TO ALLOW FOR ALL WORKS NECESSARY TO COMPLETE THE PROJECT READY FOR OCCUPATION BY THE CLIENT. IF THE CONTRACTOR CONSIDERS ANY OTHER WORKS ARE NECESSARY AND IT IS NOT CLEAR OR NOTED ON THE DRAWING IT MUST BE BROUGHT TO THE CLIENTS ATTENTION BEFORE SUBMISSION OF THE CONTRACTS TENDER. IT IS TO BE ASSUMED THAT THE CONTRACTOR HAS ALLOWED FOR ALL ITEMS OF WORK UNLESS THEY ARE SPECIFICALLY NOTED AS EXCLUDED IN THE CONTRACTORS TENDER SUBMISSION.

SCALE: 1:100 @ A3

Client
MR DAVID LAMMING

Project
LITTLE ORCHARD,
MALMESBURY ROAD,
CHIPPENHAM,
SN15 5LN

ACORN architectural
Office 107, 8 The Bridge, Chippenham, SN15 1FY
01249 465578
www.acornarchitectural.com

Title
PROPOSED ELEVATIONS AND SITE SECTION

Date.	Drg. No.	Rev.
APR. 23	2479-07	P1