UK MAP CENTRE .com

**SN16 0EP**

North

Map data

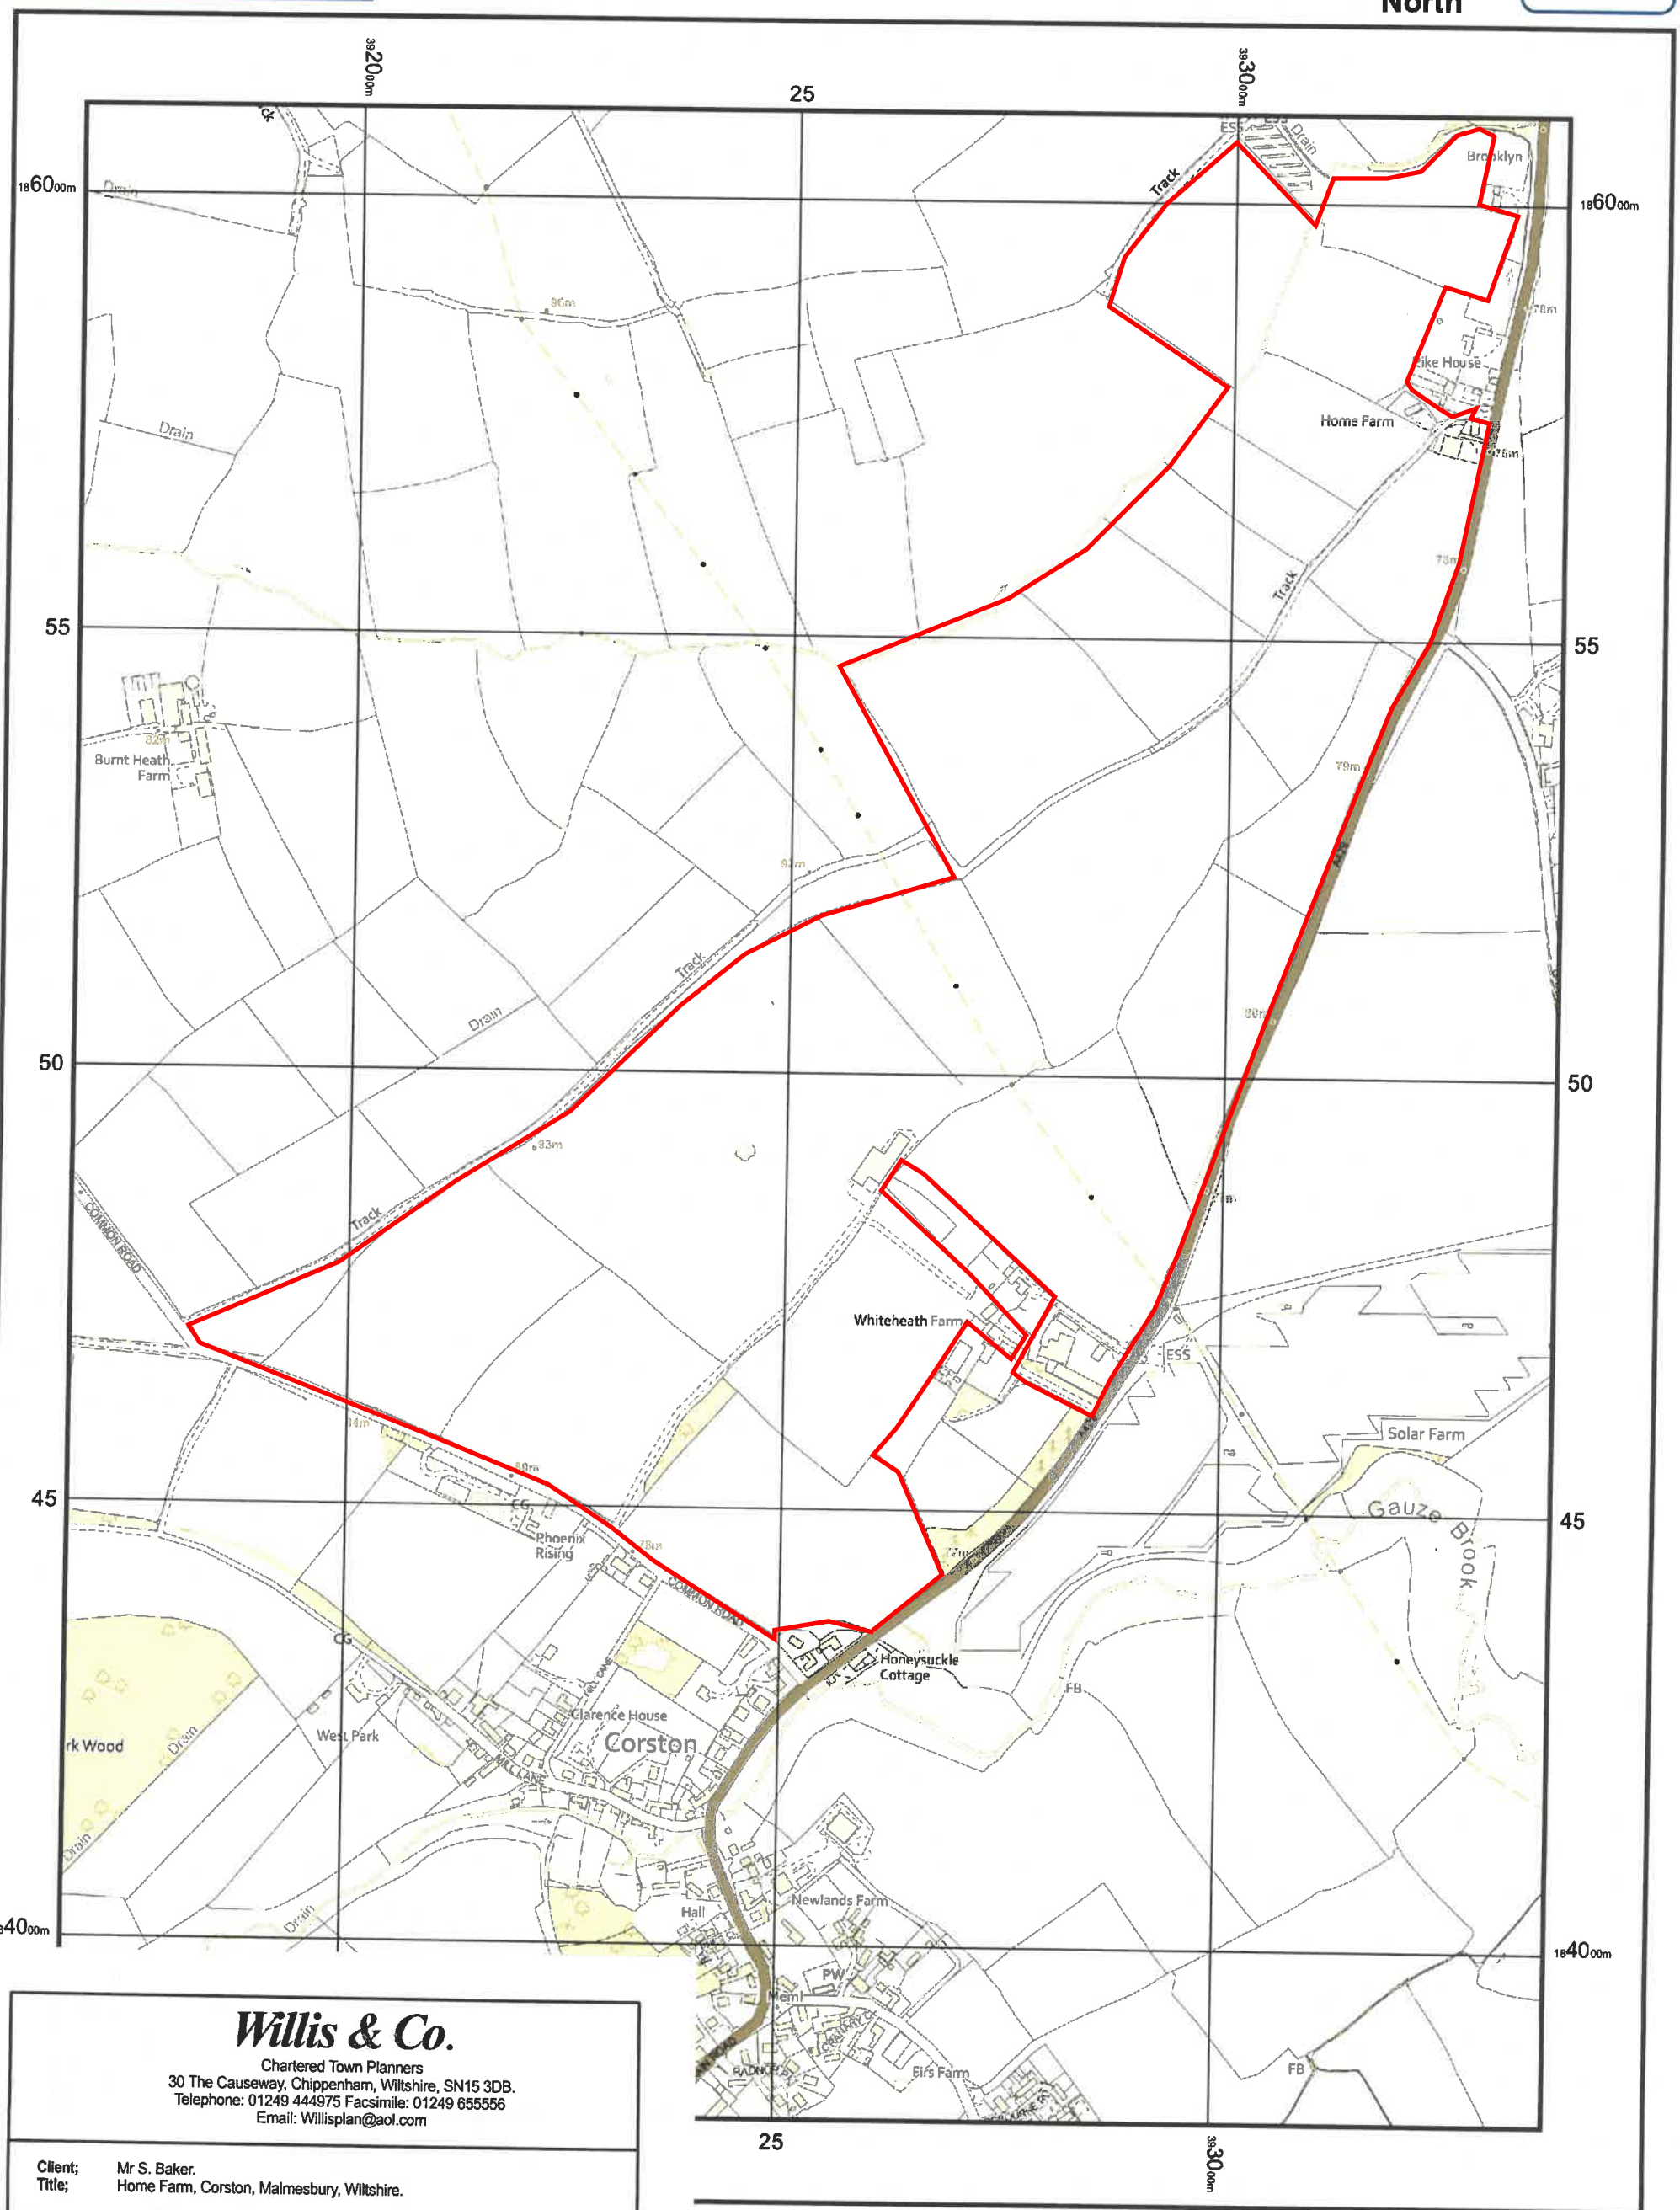


**Willis & Co.**

Chartered Town Planners
30 The Causeway, Chippenham, Wiltshire, SN15 3DB.
Telephone: 01249 444975 Facsimile: 01249 655556
Email: Willisplan@aol.com

**Client;** Mr S. Baker.
**Title;** Home Farm, Corston, Malmesbury, Wiltshire.

Location Plan - land owned.

**Scale;** 1:10,000 @ A3 **Date;** February 2022 **Drawing no;** SB-JH-10

This drawing is copyright and may not be reproduced, in whole or part, without the express consent of Willis & Co. Reproduced from the Ordnance Survey map with the permission of the Controller of Her Majesty's Stationery Office, Licence Number AL 51841A/0001

0m 1cm = 100m 500m

**Scale 1:10000**

**Supplied by: www.ukmapcentre.com**
**Serial No:235208**
**Centre Coordinates:392530,184951**
**Production Date: 07/03/2022 10:14:12**