Notes

Report any discrepancies to the author.

This drawing is copyrighted to Temple Ford Design LTD.

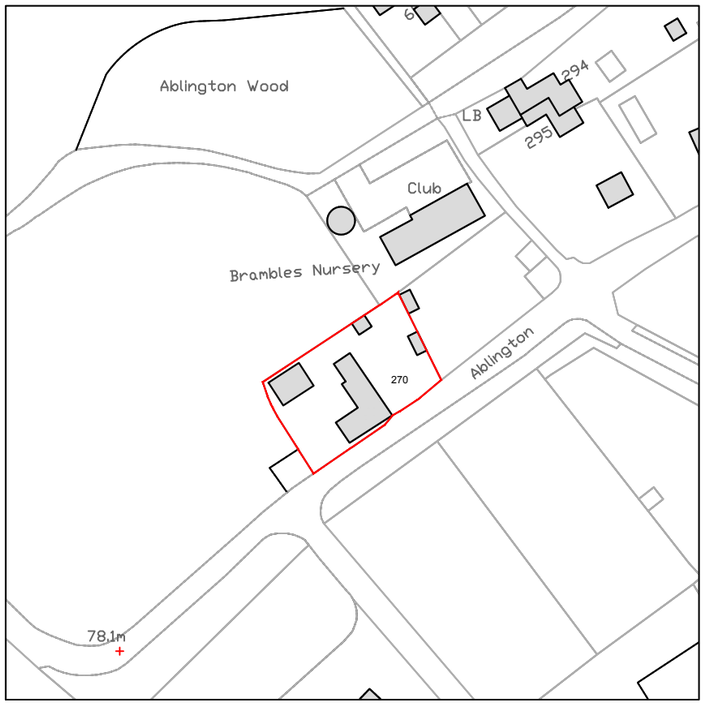

SITE LOCATION PLAN @ 1/1250

Streetwise licence No. 100047474

© Crown Copyright and database rights 2020 OS

4.0 0.0 4.0 8.0 12.0 16.0

Scale 1/250 (in metres)

N

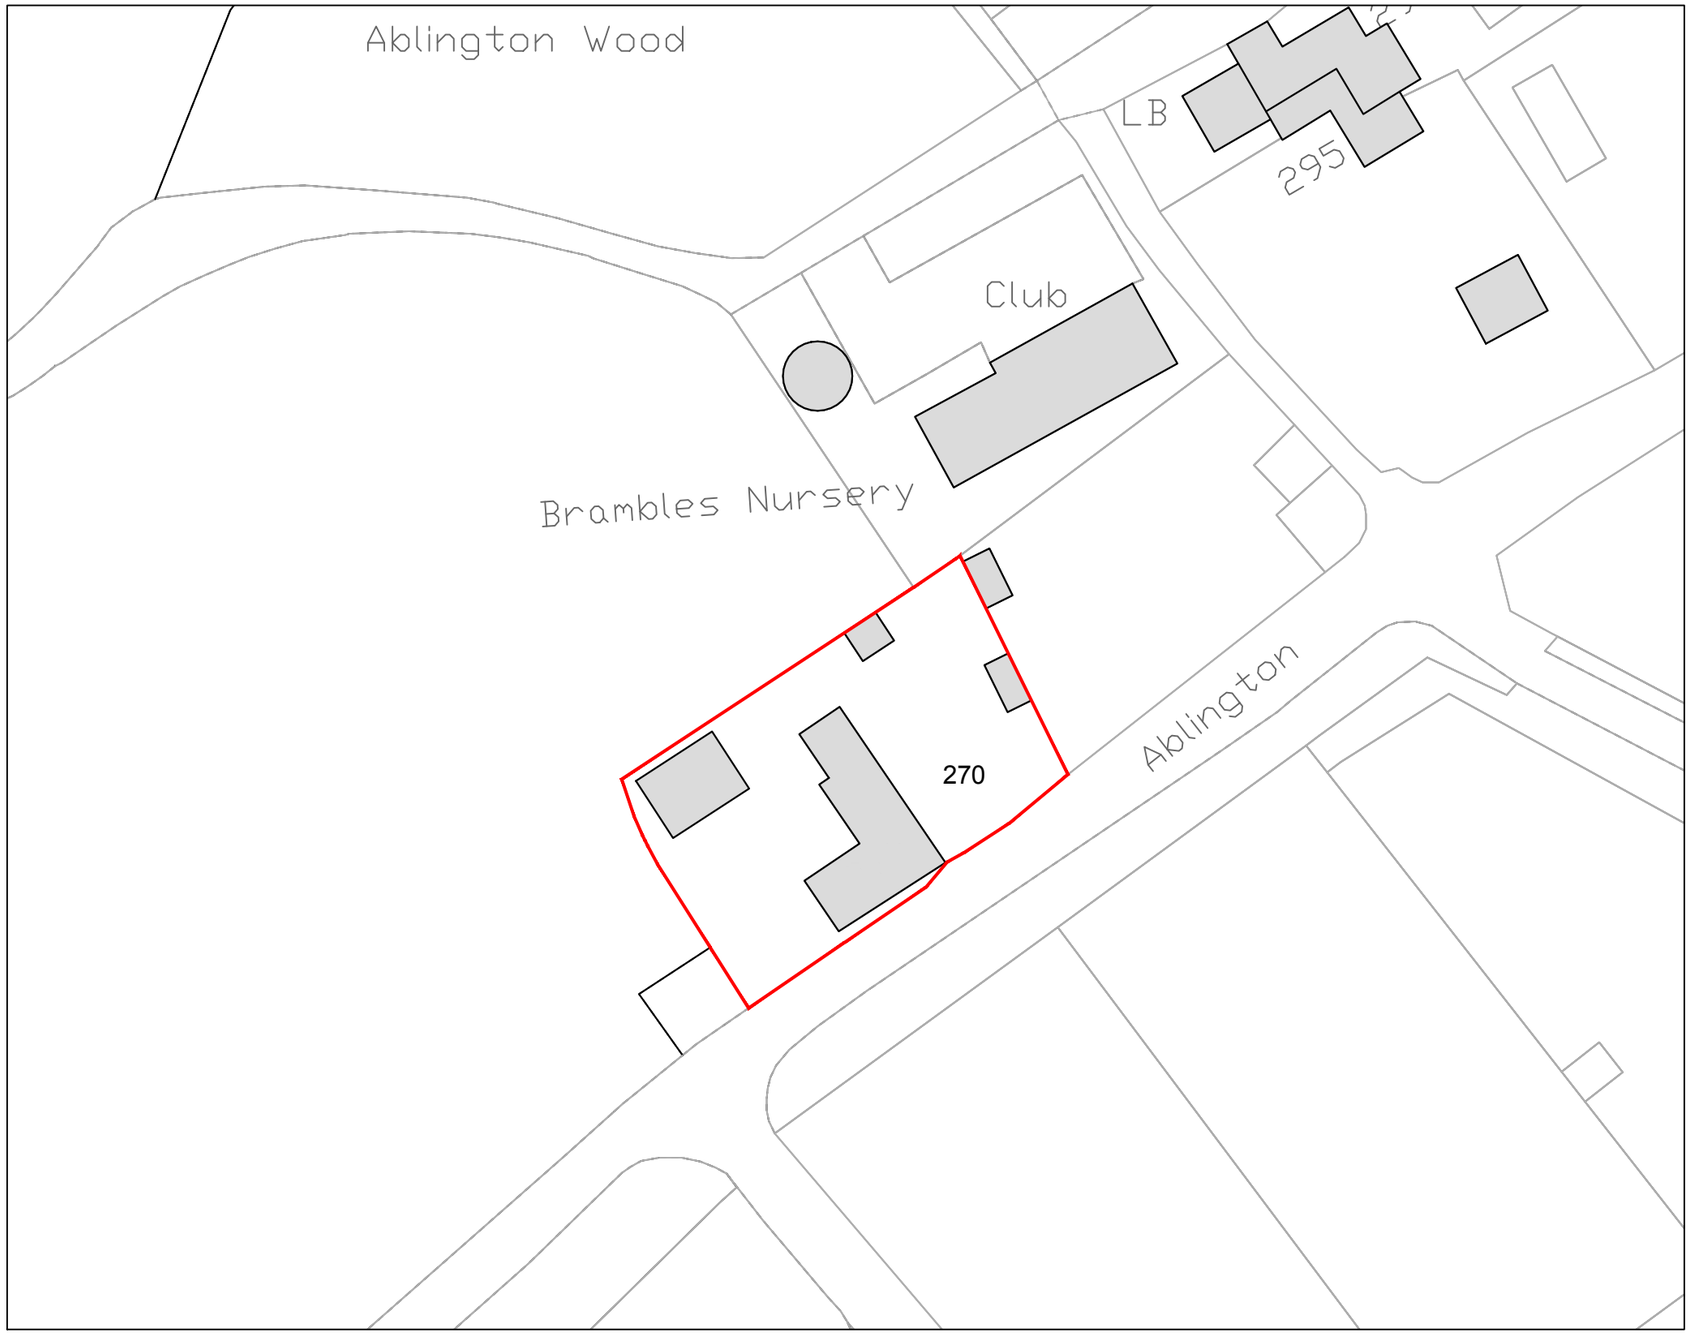

SITE LOCATION PLAN @ 1/1250

10.0 0.0 10.0 20.0 30.0

Scale 1/500 (in metres)

Revision Notes:

Rev:	Date:	Description:

Date: July 2022		
Scale @ A3: varies		
Drawing Status: Design	Drawn: mp	Checked: dm

Project:
Garage Alterations
270 Ablington, Salisbury

Drawing Title:
Site Location & Block Plans
As Existing

Client:
Mr & Mrs J Kelly

Project:	Dwg No:	Rev:
2079	900	

Temple Ford Design Ltd
architects

T 023 8027 6393
E templeforddesign@gmail.com W templeforddesign.co.uk