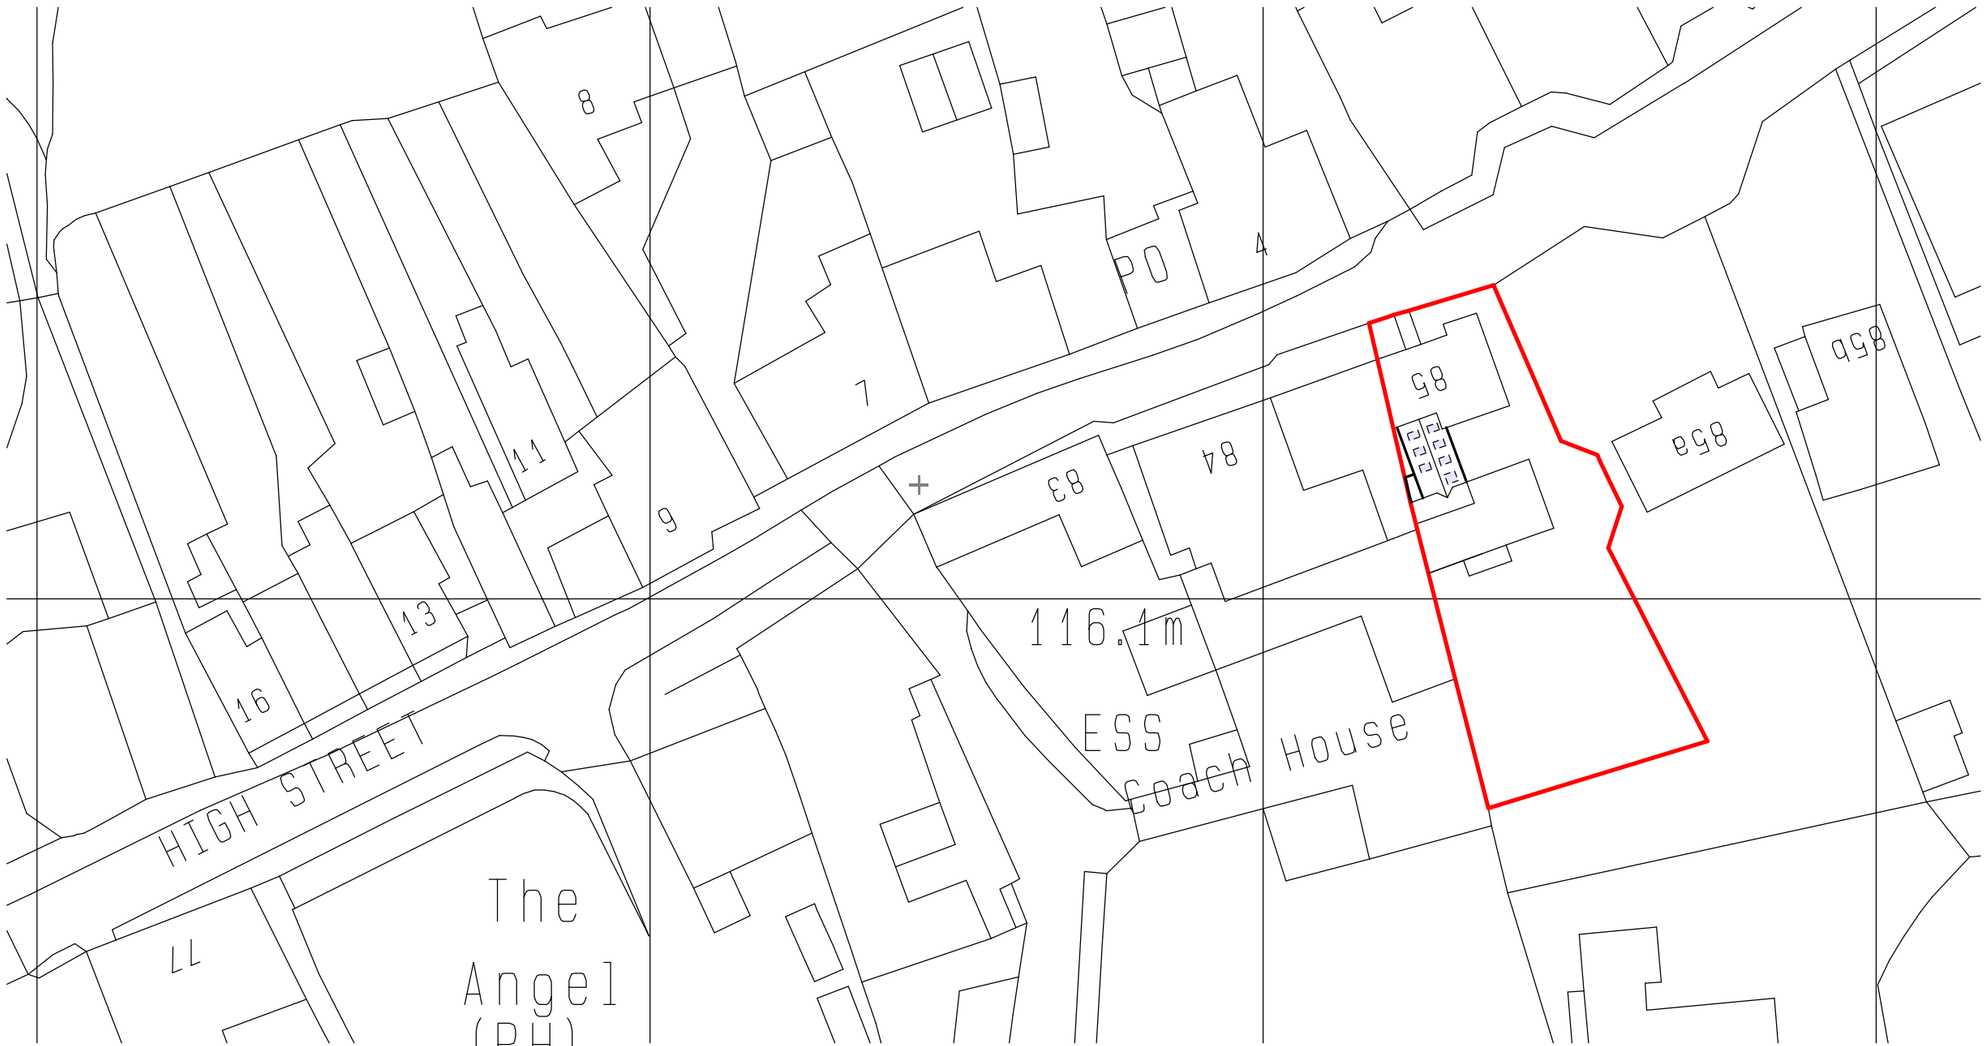

SCALE BAR
DIMENSIONS IN METRES

0m 10m 20m 30m 40m 50m

SCALE 1:500

Mapserve OS partner license number is 100053143.

NEIL ARMSTRONG
ARCHITECTURAL SERVICES

31 Church Ground, South Marston,

Swindon, Wilts. SN3 4FL. Tel: (01793) 832158

client
MR M HALLEY & MISS J BADGER
85 HIGH STREET
PURTON
SWINDON WILTS
SN5 4AB

project
85 HIGH STREET
PURTON
SWINDON WILTS
SN5 4AB

title
PROPOSED SITE PLAN

scale	date	drawn
1:500	7-7-2023	NBA
		paper A4
revision	no.	
	Y23-106-8	

Work to figured dimensions only.
Any queries should be
referred to the address shown above.
This drawing is the Copyright of
Neil Armstrong Architectural Services
and shall not be altered, copied or reproduced
in anyway without prior written consent.

Crown copyright 2023 Ordnance Survey 100053143