
THIS DRAWING IS COPYRIGHT
Contractor must take site sizes

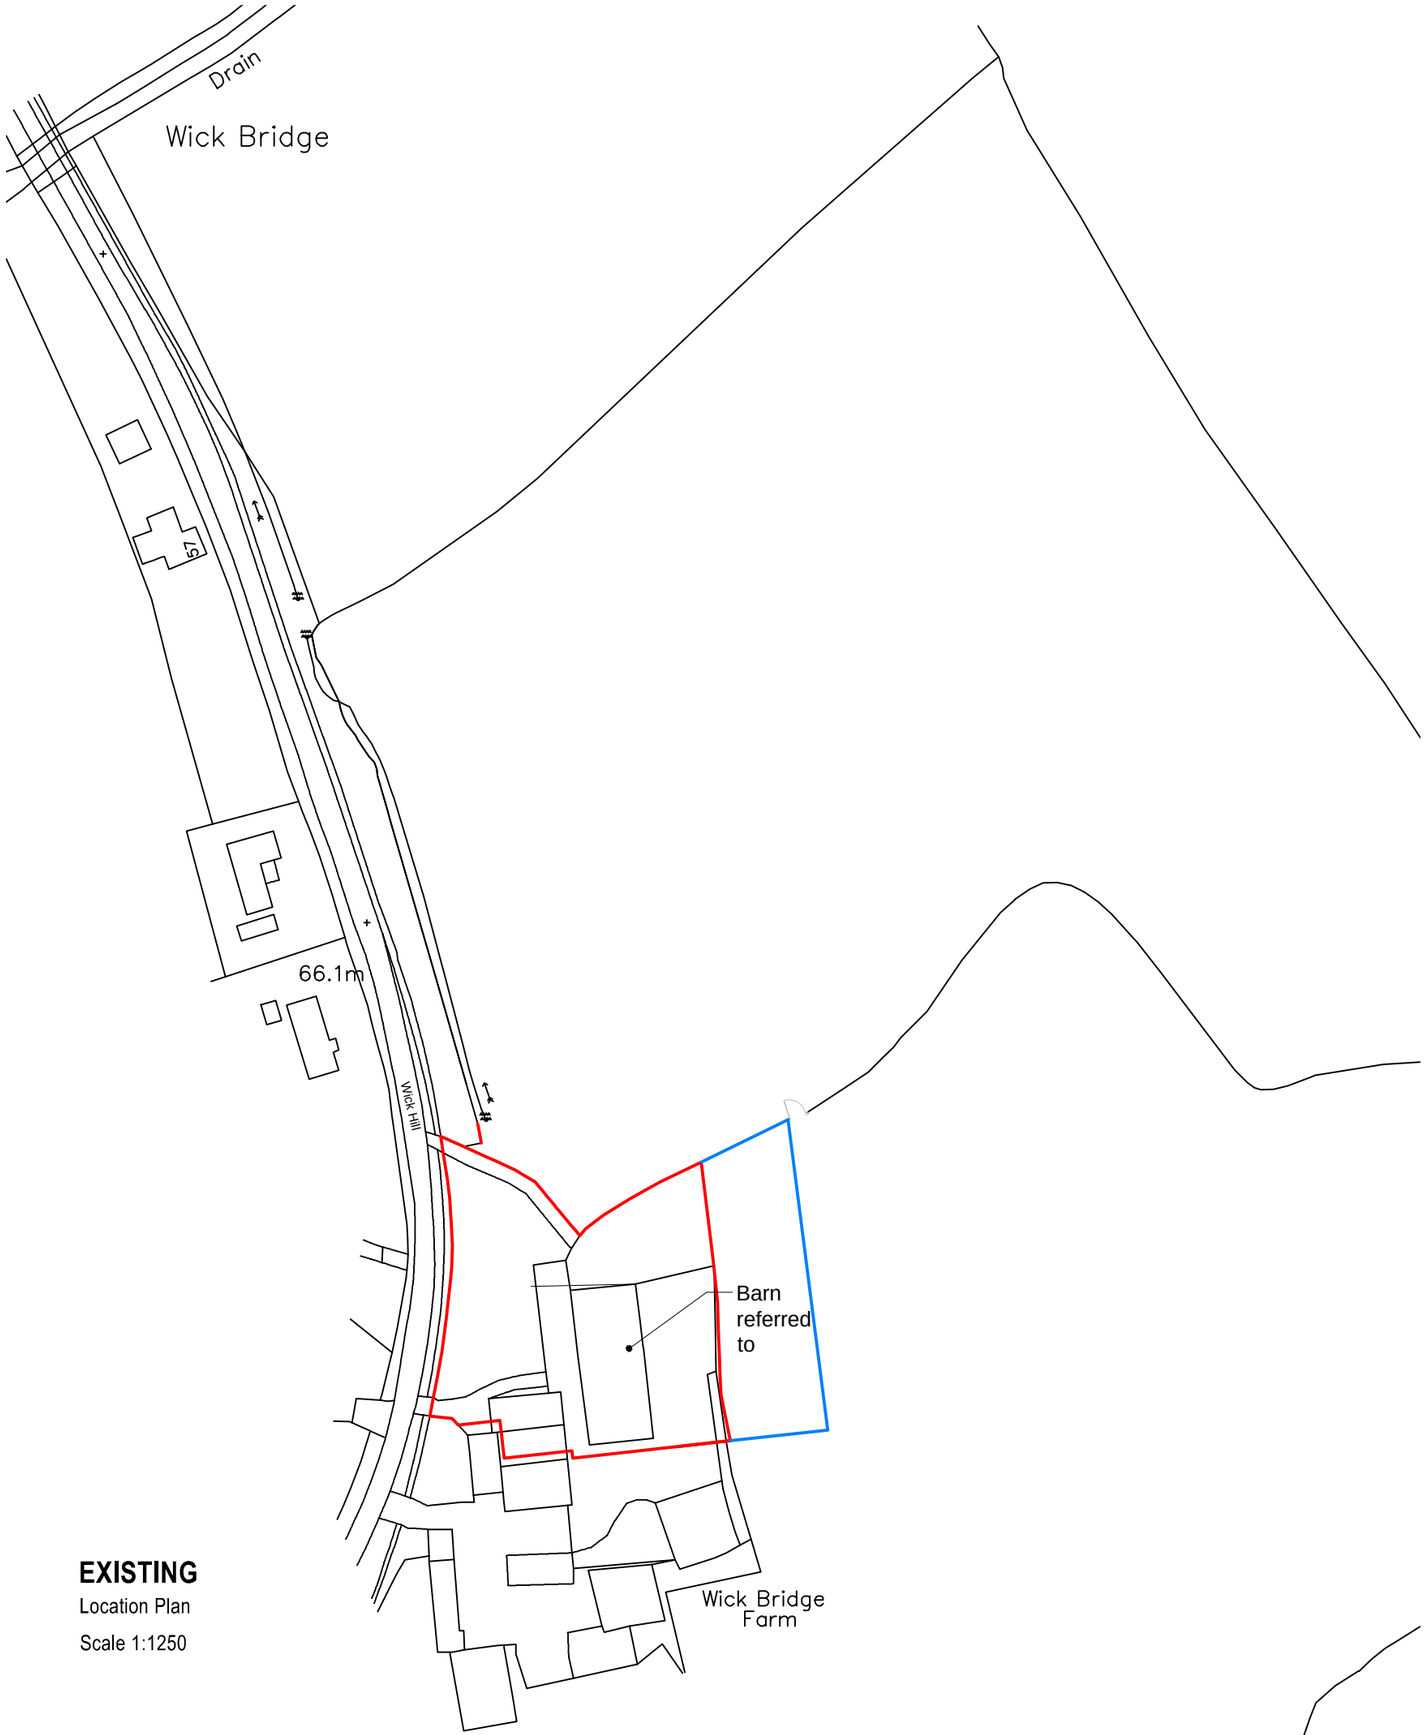

EXISTING
Location Plan
Scale 1:1250

Rev.	Date		Init

CLIENT
MR W DREWETT &
MISS Z THEOBALD

PROJECT
BARN
WICK BRIDGE

DRAWING
LOCATION PLAN

DRAWN:	Date:	Scale:
WPD	06.06.2023	as indicated @ A3

Drawing number: **9LQ-22**

Rev.

DOLMAN
ARCHITECTURAL DESIGNERS BUILDING SURVEYORS
COST CONSULTANTS CDM PRINCIPAL DESIGNERS
Sussex House
Bath Road
Devizes
Wiltshire SN10 2AF
Tel: 01380 729456
Web: www.dolmansurveyors.co.uk
Email: info@dolmansurveyors.co.uk