
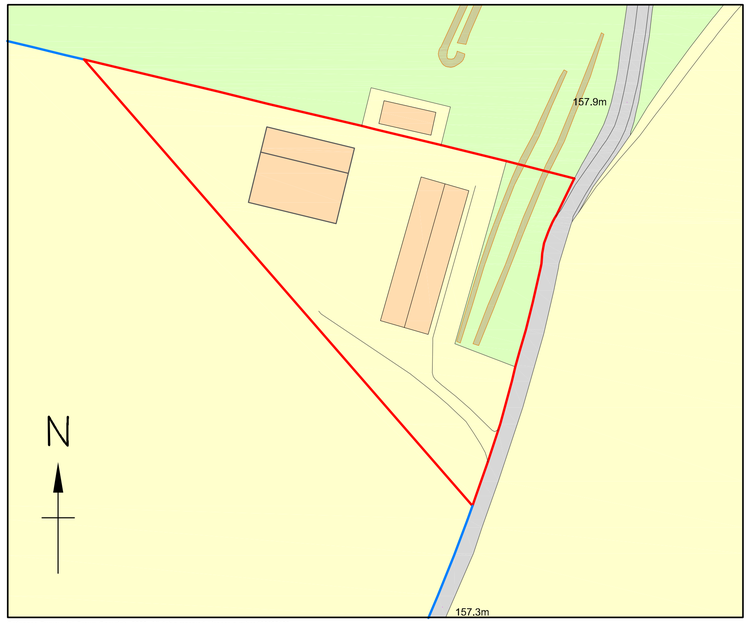


Ordnance Survey, (c) Crown Copyright 2020. All rights reserved. Licence number 100022432


EXISTING LOCATION PLAN

Scale 1:1250

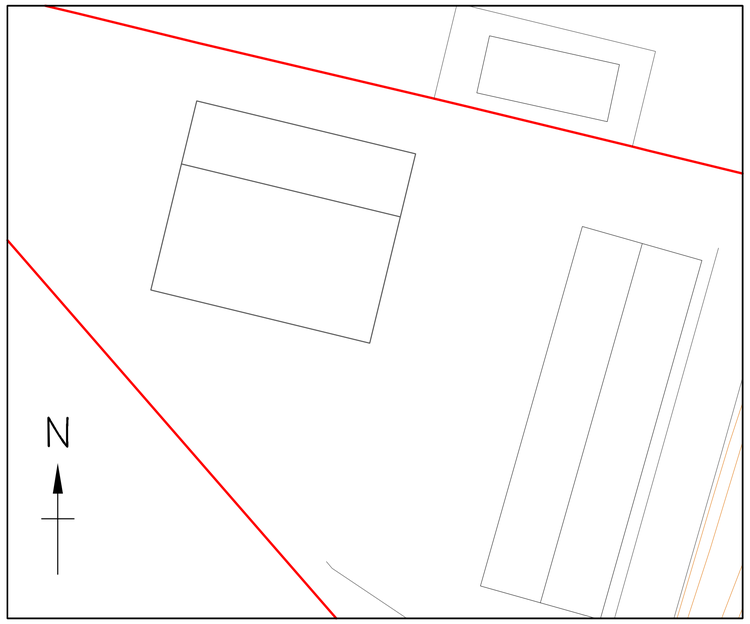

EXISTING BLOCK PLAN


Scale 1:500

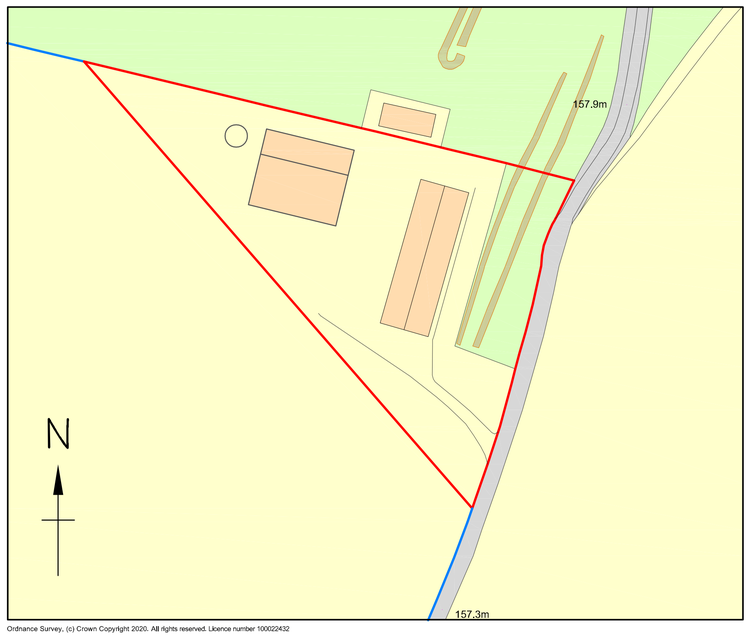

Ordnance Survey, (c) Crown Copyright 2020. All rights reserved. Licence number 100022432

PROPOSED LOCATION PLAN

Scale 1:1250

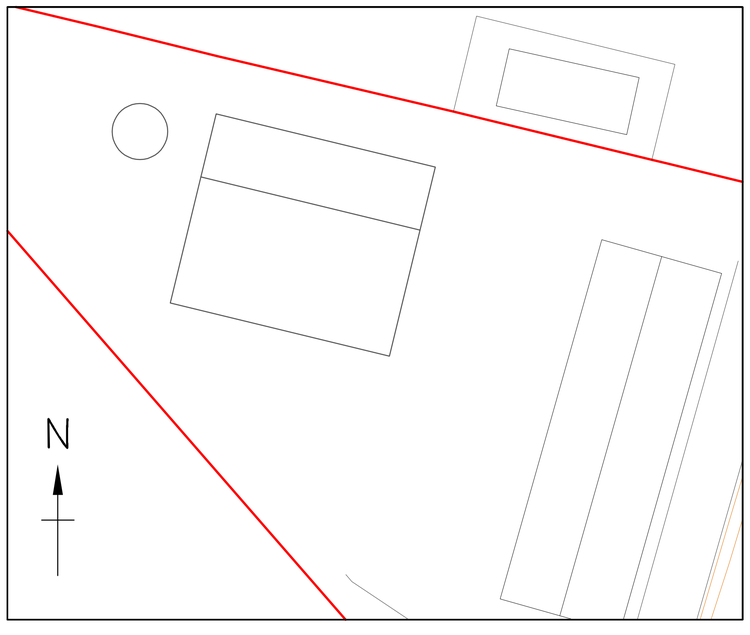

PROPOSED BLOCK PLAN

Scale 1:500

1:20 [m]
0 0.5 1.0

1:50 [m]
0 0.5 1.0 1.5 2.0 2.5

1:100 [m]
0 1 2 3 4 5

1:200 [m]
0 5 10

1:500 [m]
0 5 10 15 20 25

1:1250 [m]
0 20 40 60

Alex Dawson
www.addraughting.co.uk
alex@addraughting.co.uk
01672 511412
07791 341698

59 Barrow Close
Marlborough
Wiltshire
SN8 2BE

AD DRAUGHTING
ARCHITECTURAL SERVICES

Client

D.L. LEMON (WILTON) LTD

Job Title

WATER TANK AT:
BURIAL DROVE,
WILTON,
MARLBOROUGH

Drawing Title

EXISTING LOCATION AND BLOCK PLANS

Scale AS SHOWN

Date 05/07/2023 | Drawn AD

Drawing No. 1348-02 | Rev -

841 x 594 A1