


SITE PLAN 1:500

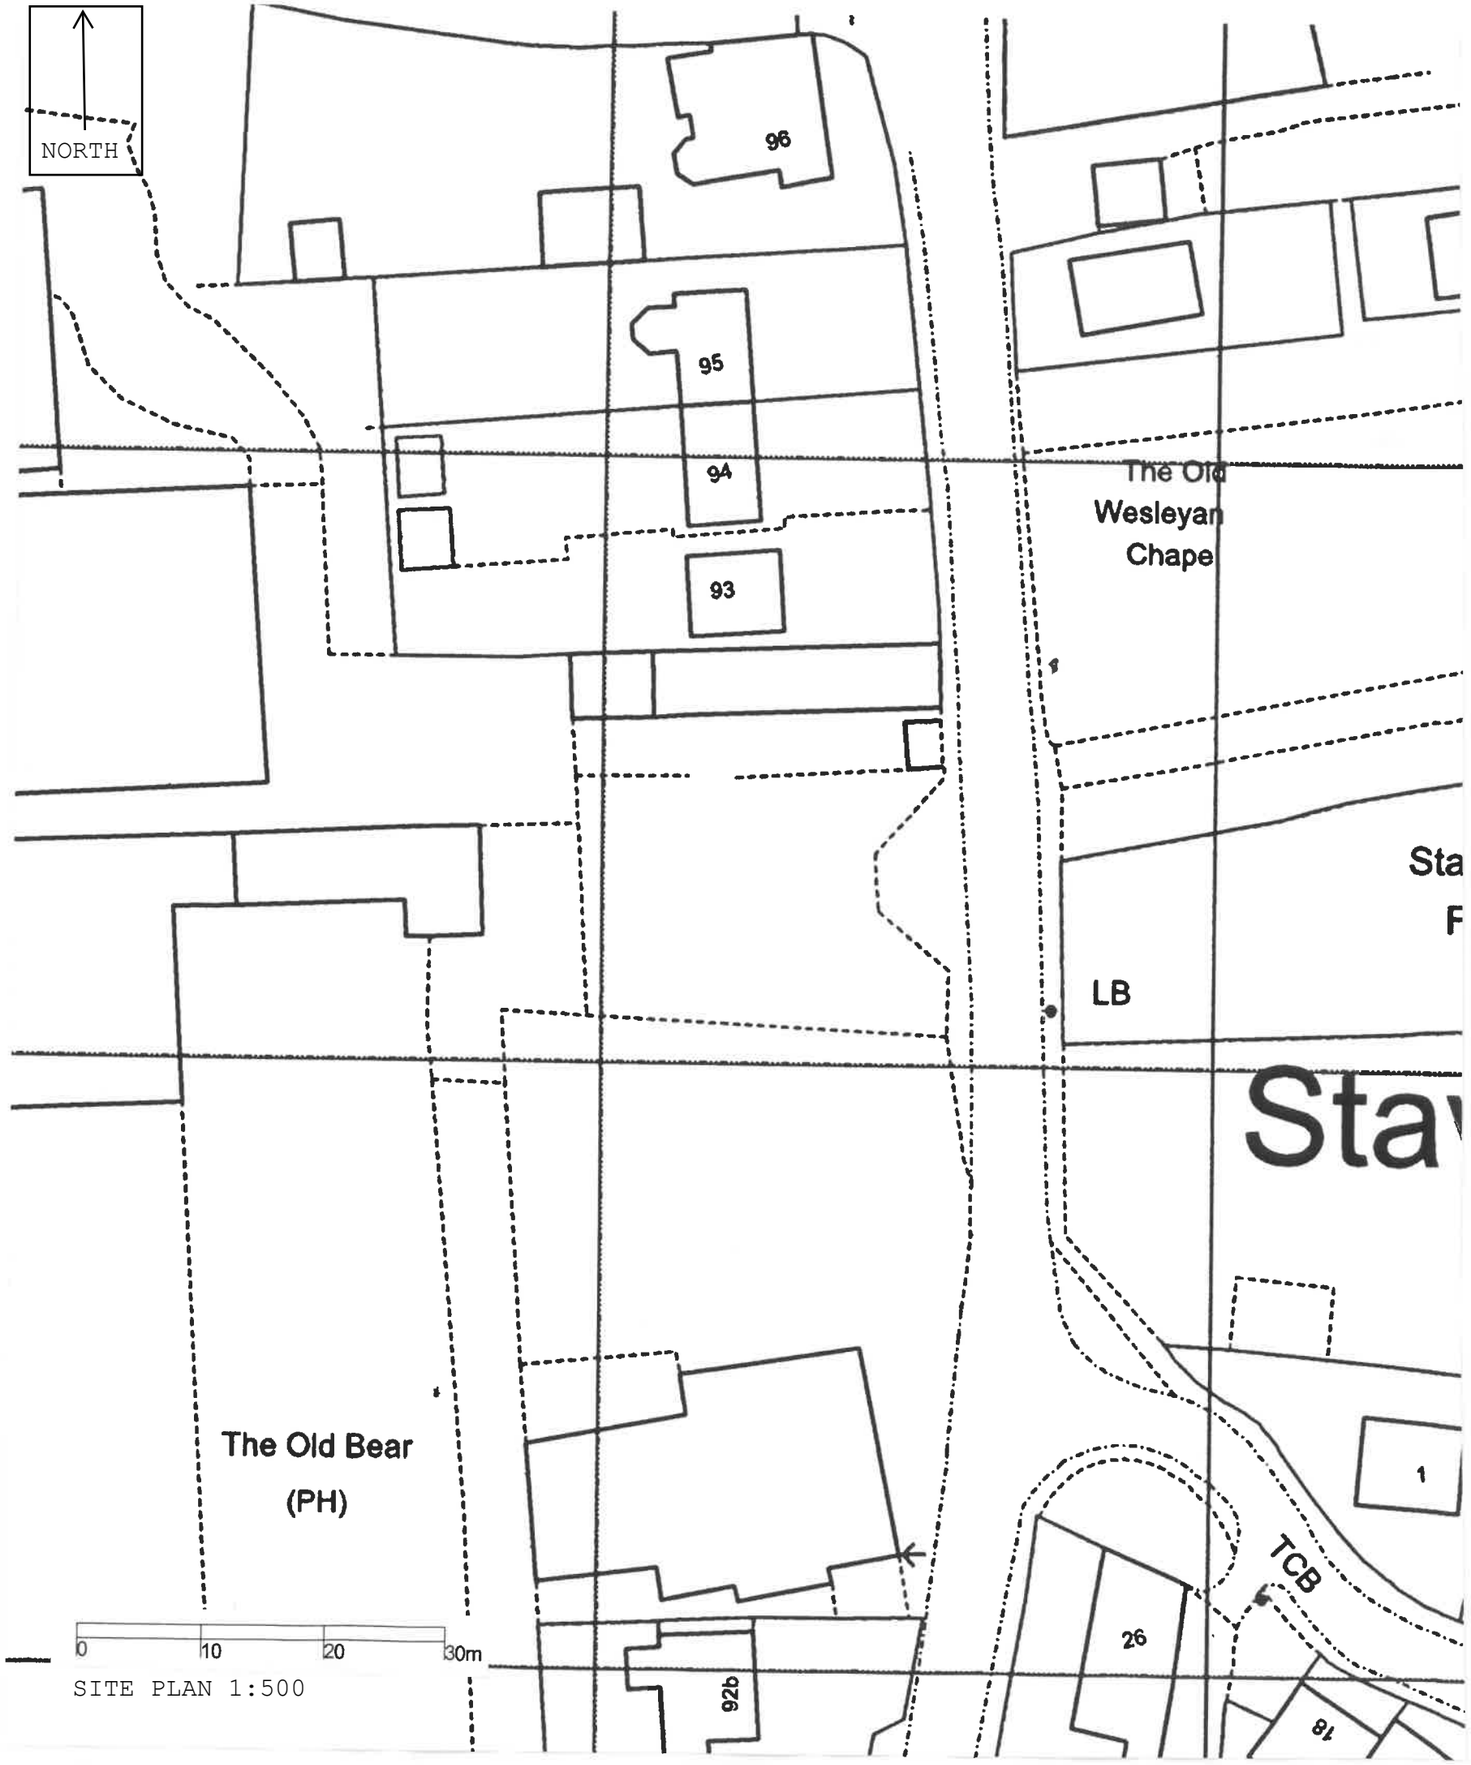


LOCATION PLAN 1:1250


**Willis & Co.**

Chartered Town Planners
30 The Causeway, Chippenham, Wiltshire, SN15 3DB.
Telephone: 01249 444975 Facsimile: 01249 655556
Email: Willisplan@aol.com


**Client;** Mr M. Blake.
**Title;** Land north of The Old Bear, Staverton, Wiltshire.

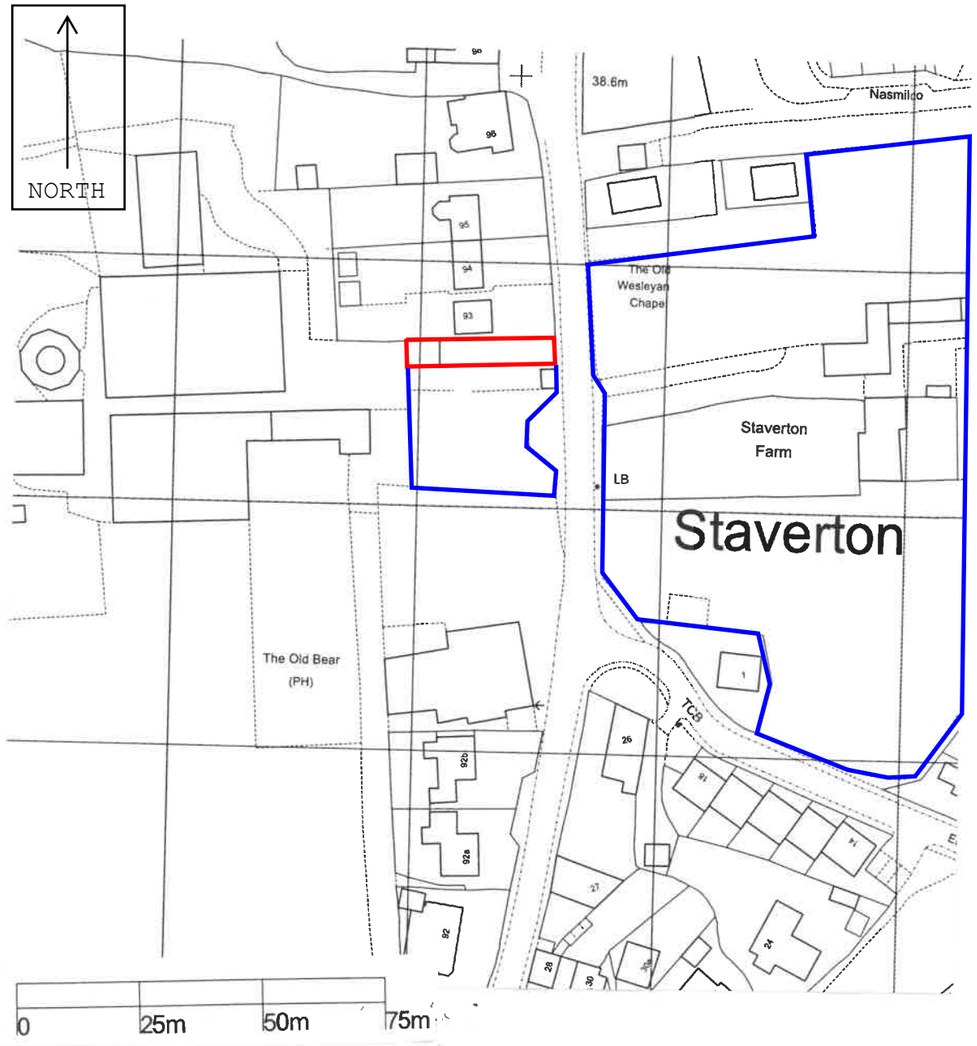Location & Site Plan.

**Scale;** 1:1250 & 1:500 @ A3 **Date;** January 2023 **Drawing no;** MB-JH-01


This drawing is copyright and may not be reproduced, in whole or part, without the express consent of Willis & Co.
Reproduced from the Ordnance Survey map with the permission of the Controller of Her Majesty's Stationery Office, Licence Number AL 51641A/0001