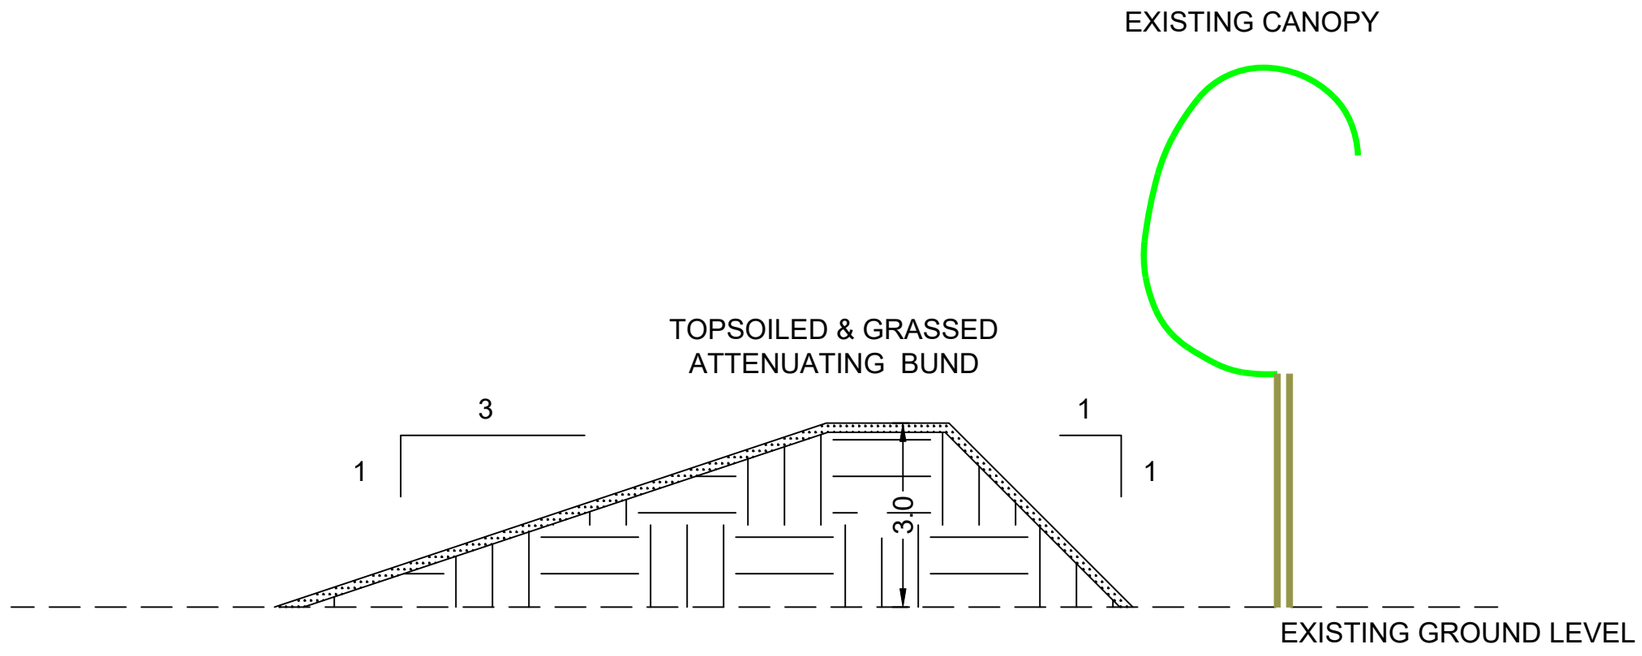


| Rev | By | Chkd | Apprvd | Date | Description |
|---|---|---|---|---|---|

Client

NEW MILTON
SAND & BALLAST

**D G Yeatman Surveying & Engineering Ltd**
82A York Road, Broadstone, Dorset, BH18 8EU
Tel: +44 (0)1202 692852
office@dgyeatman.co.uk
www.dgyeatman.co.uk

Project

WEST GRIMSTEAD

Drawing

TYPICAL ATTENUATING
BUND SECTION

Drawing Scale: 1:100 @ A3

0 1 2 3 4 6 8m
1:100

| | |
|---|---|
| Surveyed by: | Date: |
| Drawn by: D.G.Y | Date: 07.23 |
| Checked by: | Date: |
| Drawing No. TYPICALBUNDSECTION-040723 | Revision |