DRAWINGS BASED ON TOPOGRAPHY & SITE BOUNDARY LIMITS INFORMATION PROVIDED BY OTHERS, IF ONSITE DISCREPANCIES ARISE, BRING TO A HARLOW & SONS ATTETNTION IMMEDIATELY

IF IN DOUBT,ASK - DO NOT SCALE - CHECK ON SITE DIMENSIONS.
SITE DIMENSIONS TO BE CHECKED PRIOR TO START - DISCREPANCIES TO BE RAISED WITH A HARLOW & SON

All DIMENSIONS ARE TO STRUCTURAL ELEMENTS & NOT TO APPLIED FINISHES




Existing Block Plan 1:200

North

0 5 10 20

Metres

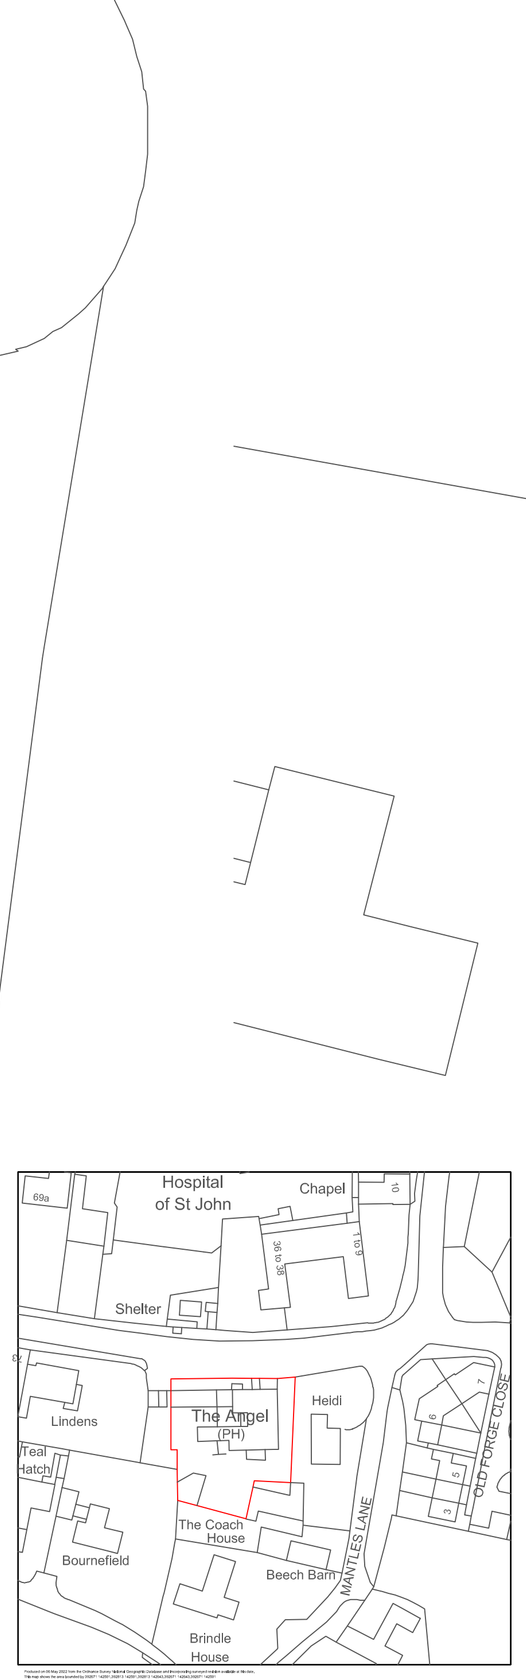

Location Plan 1:1250

North

20 0 20 40 60 80 100

Metres

Proposed Block Plan 1:200

North

0 5 10 20

Metres

Drawn by	A Harlow & Son 01225 938329
Proposed Conversion from Pub into Residential Dwelling at The Angel Inn High Street Heytesbury Wiltshire BA12 0ED	
	A1 Papersize
Scale	1:200, 1:1250
Date	4th July 2023
Drawing No AH2019/84 Sheet 11 of 11	

This drawing cannot be copied or given to third parties without the written permission of A Harlow & Son