
DRAWINGS BASED ON TOPOGRAPHY & SITE BOUNDARY LIMITS INFORMATION PROVIDED BY OTHERS, IF ONSITE DISCREPANCIES ARISE, BRING TO A HARLOW & SONS ATTETNTION IMMEDIATELY

IF IN DOUBT,ASK - DO NOT SCALE - CHECK ON SITE DIMENSIONS.
SITE DIMENSIONS TO BE CHECKED PRIOR TO START - DISCREPANCIES TO BE RAISED WITH A HARLOW & SON

All DIMENSIONS ARE TO STRUCTURAL ELEMENTS & NOT TO APPLIED FINISHES

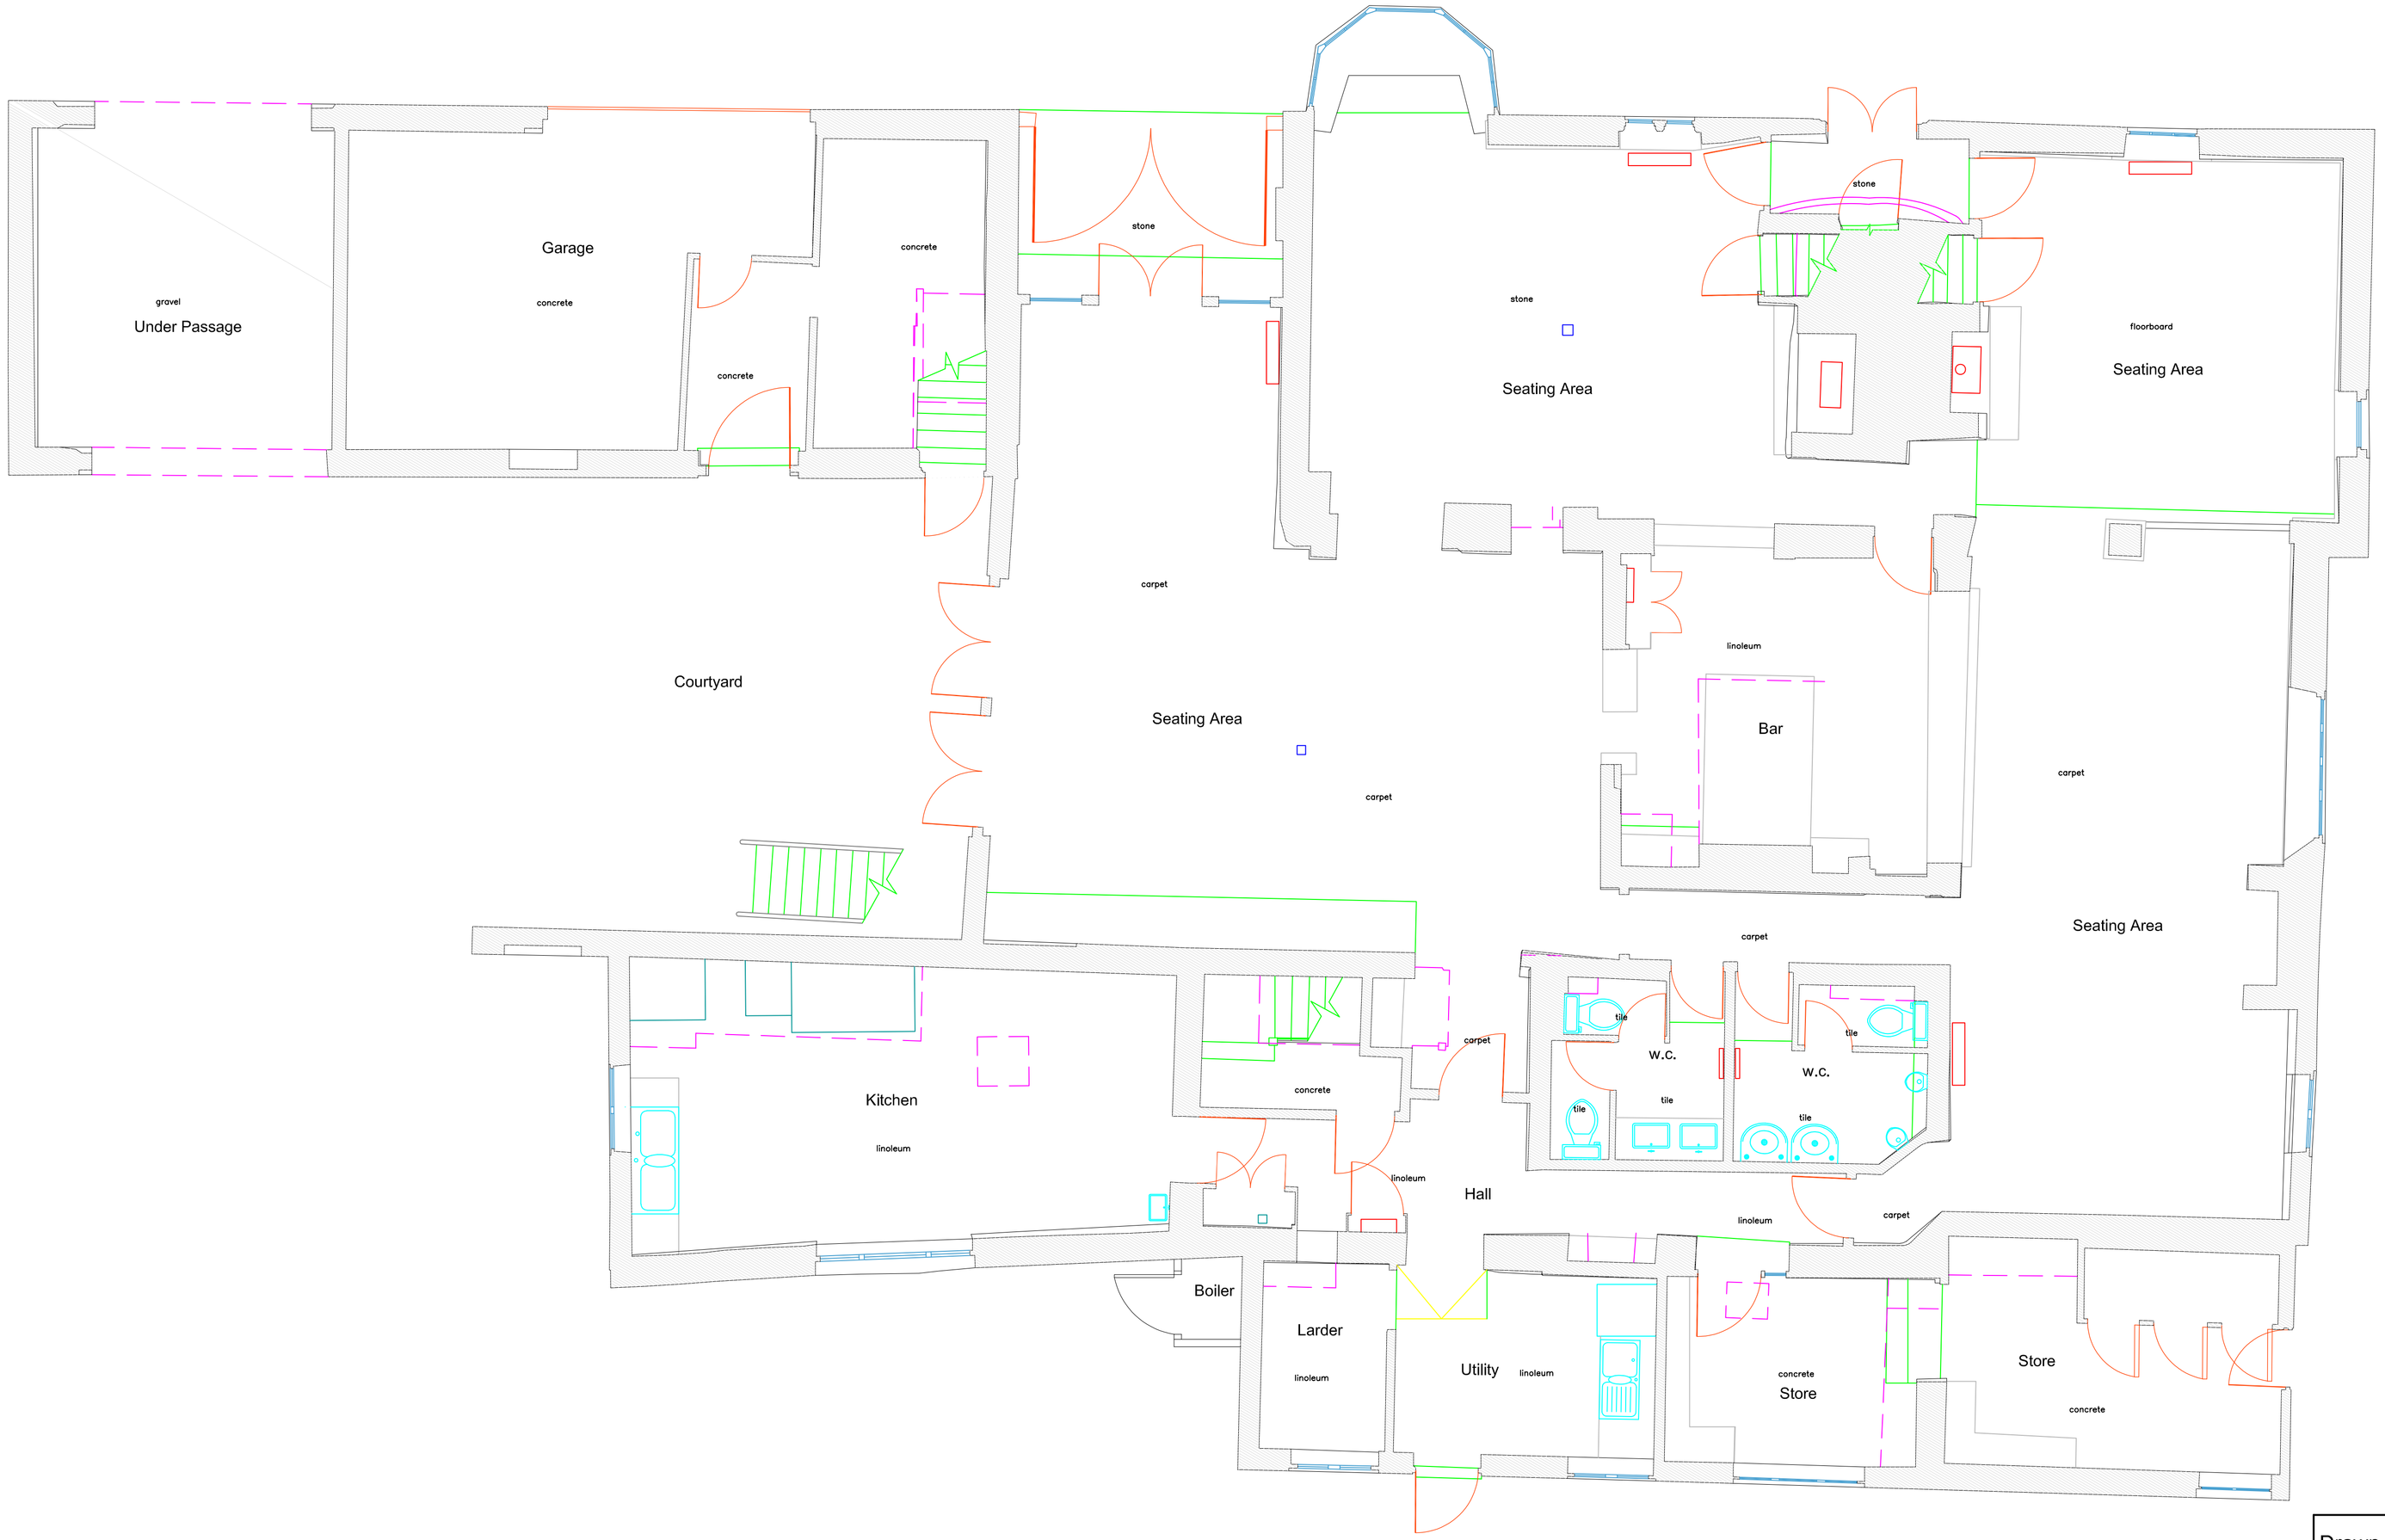

Existing Ground Floor Plan 1:50

0 1 2 3 4 5
Metres

Drawn by	A Harlow & Son 01225 938329
Proposed Conversion from Pub into Residential Dwelling at The Angel Inn High Street Heytesbury Wiltshire BA12 0ED	
	A1 Papersize
Scale	1:50
Date	6th May 2022
Drawing No AH2019/84	Sheet 4 of 8

This drawing cannot be copied or given to third parties without the written permission of A Harlow & Son