DRAWINGS BASED ON TOPOGRAPHY & SITE BOUNDARY LIMITS INFORMATION PROVIDED BY OTHERS, IF ONSITE DISCREPANCIES ARISE, BRING TO A HARLOW & SONS ATTETNTION IMMEDIATELY

IF IN DOUBT,ASK - DO NOT SCALE - CHECK ON SITE DIMENSIONS.
SITE DIMENSIONS TO BE CHECKED PRIOR TO START - DISCREPANCIES TO BE RAISED WITH A HARLOW & SON


All DIMENSIONS ARE TO STRUCTURAL ELEMENTS & NOT TO APPLIED FINISHES



Existing Front (North) Elevation 1:50

0 1 2 3 4 5

Metres

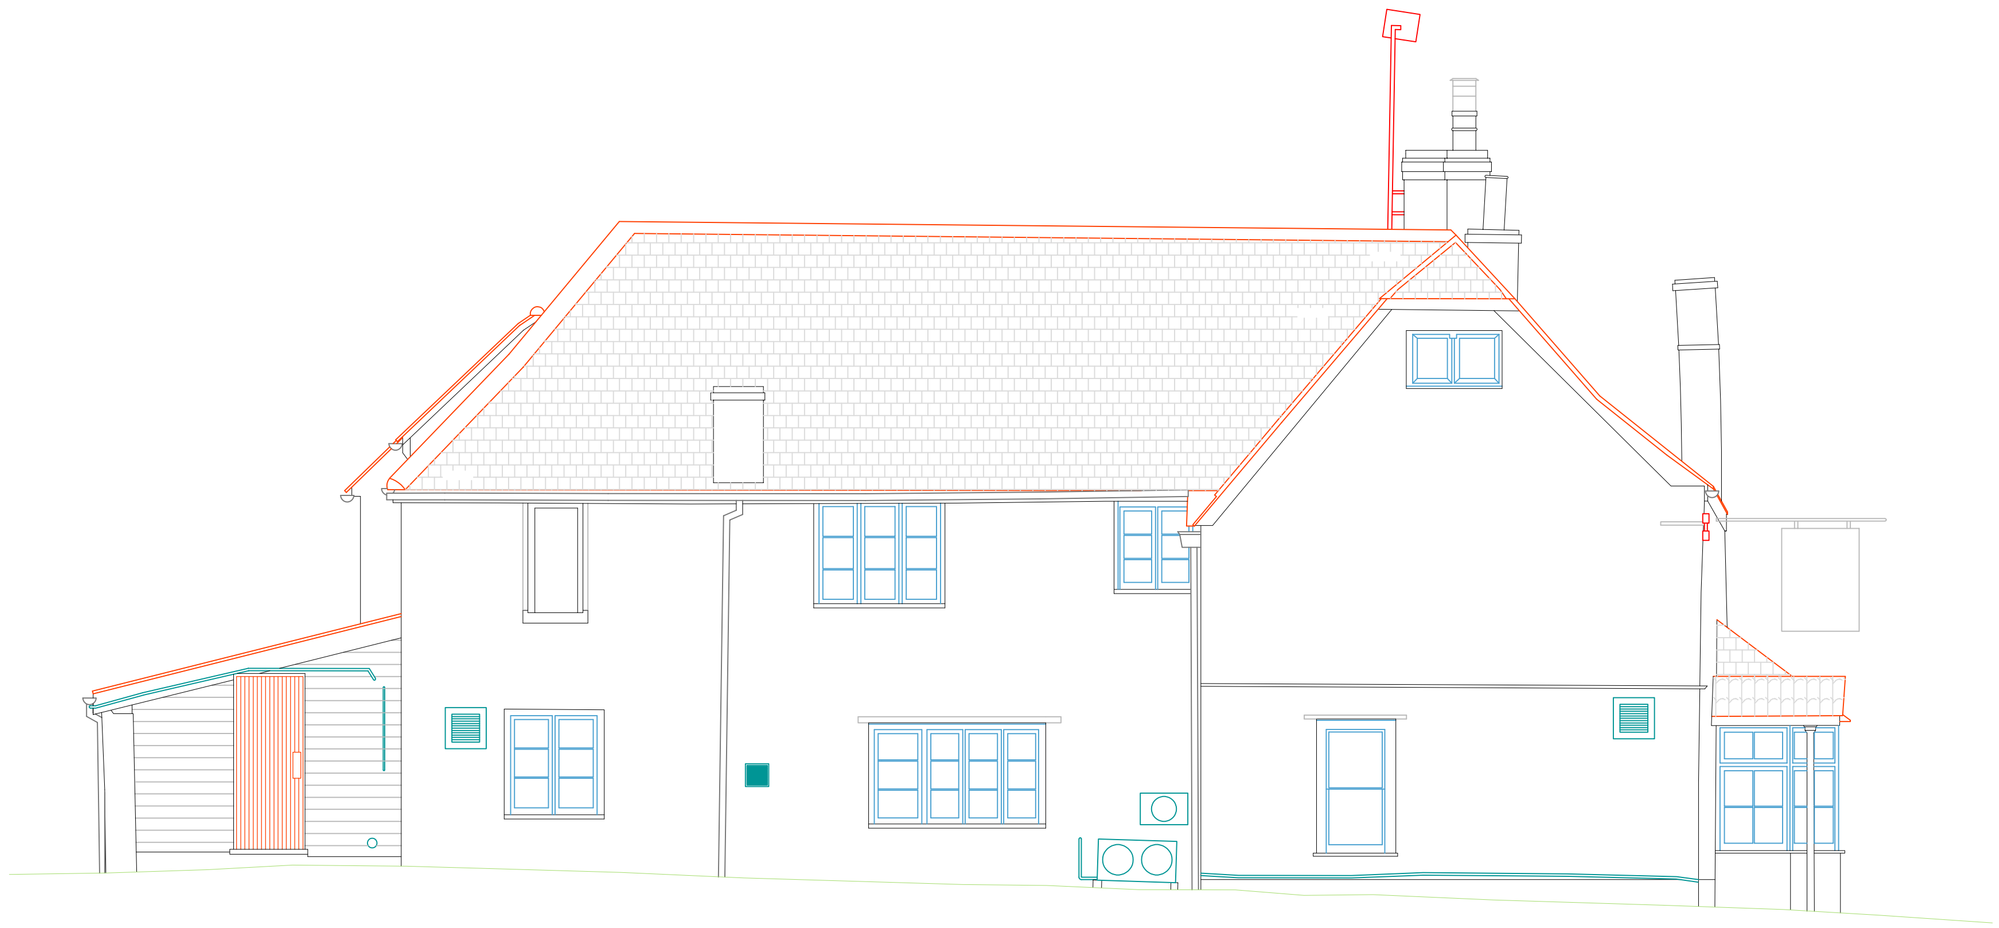

Existing Side (East) Elevation 1:50

This drawing cannot be copied or given to third parties without the written permission of A Harlow & Son

Drawn by	A Harlow & Son 01225 938329	
Proposed Conversion from Pub into Residential Dwelling at The Angel Inn High Street Heytesbury Wiltshire BA12 0ED		
	A1 Papersize	
Scale	1:50	Drawing No AH2019/84
Date	6th May 2022	Sheet 1 of 8