
All drawings to be read in conjunction with relevant engineer's designs, calculations and specifications and manufacturers specification sheets.
This drawing is to scale for planning purposes. Do not scale this drawing for construction All dimensions to be checked on site before work commences. Any discrepancies should be brought to the designers attention for rectification.

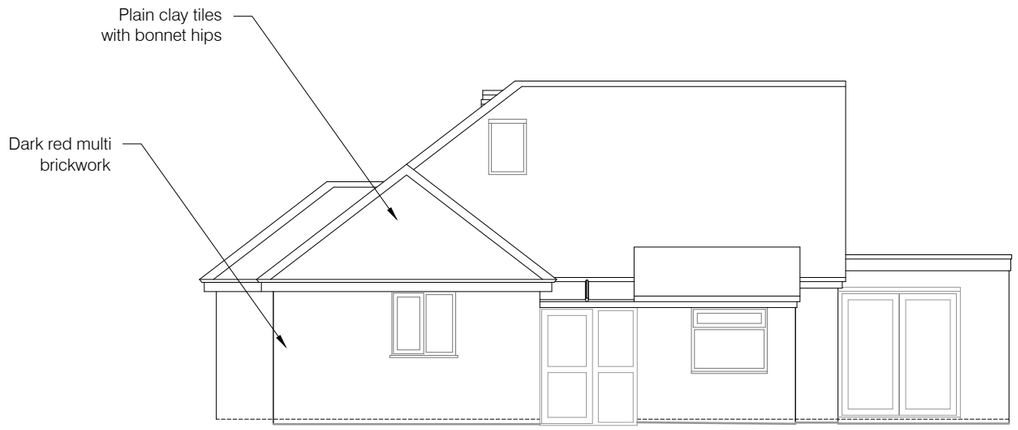


North Elevation



West Elevation



South Elevation

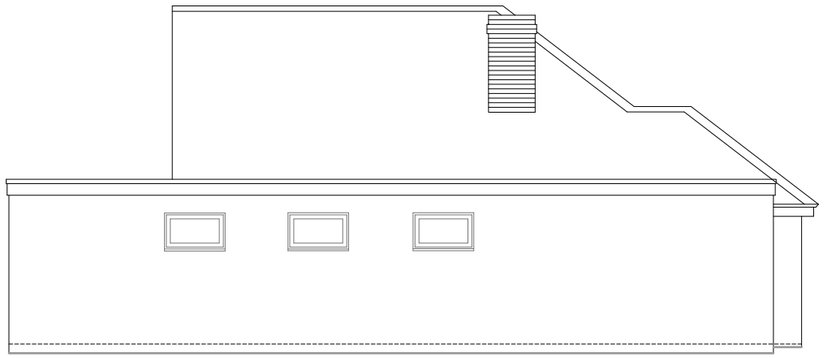

East Elevation

-1 0 1 2 3 4 5
Metres

SARSEN DESIGNS
ARCHITECTURAL SERVICES
01722 783296
hp@sarsendesigns.co.uk
www.sarsendesigns.co.uk

CLIENT Dr Vinod	TITLE Elevations Existing		REVISION
PROJECT The Nook 85 Firsdown Road	DATE 23 June 2023	SCALE 1: 100 @ A3	DWG NO. TNF07EE PLANNING ISSUE

This drawing is the copyright of Sarsen Designs. All rights reserved. Reproduction only to take place with our written authority.