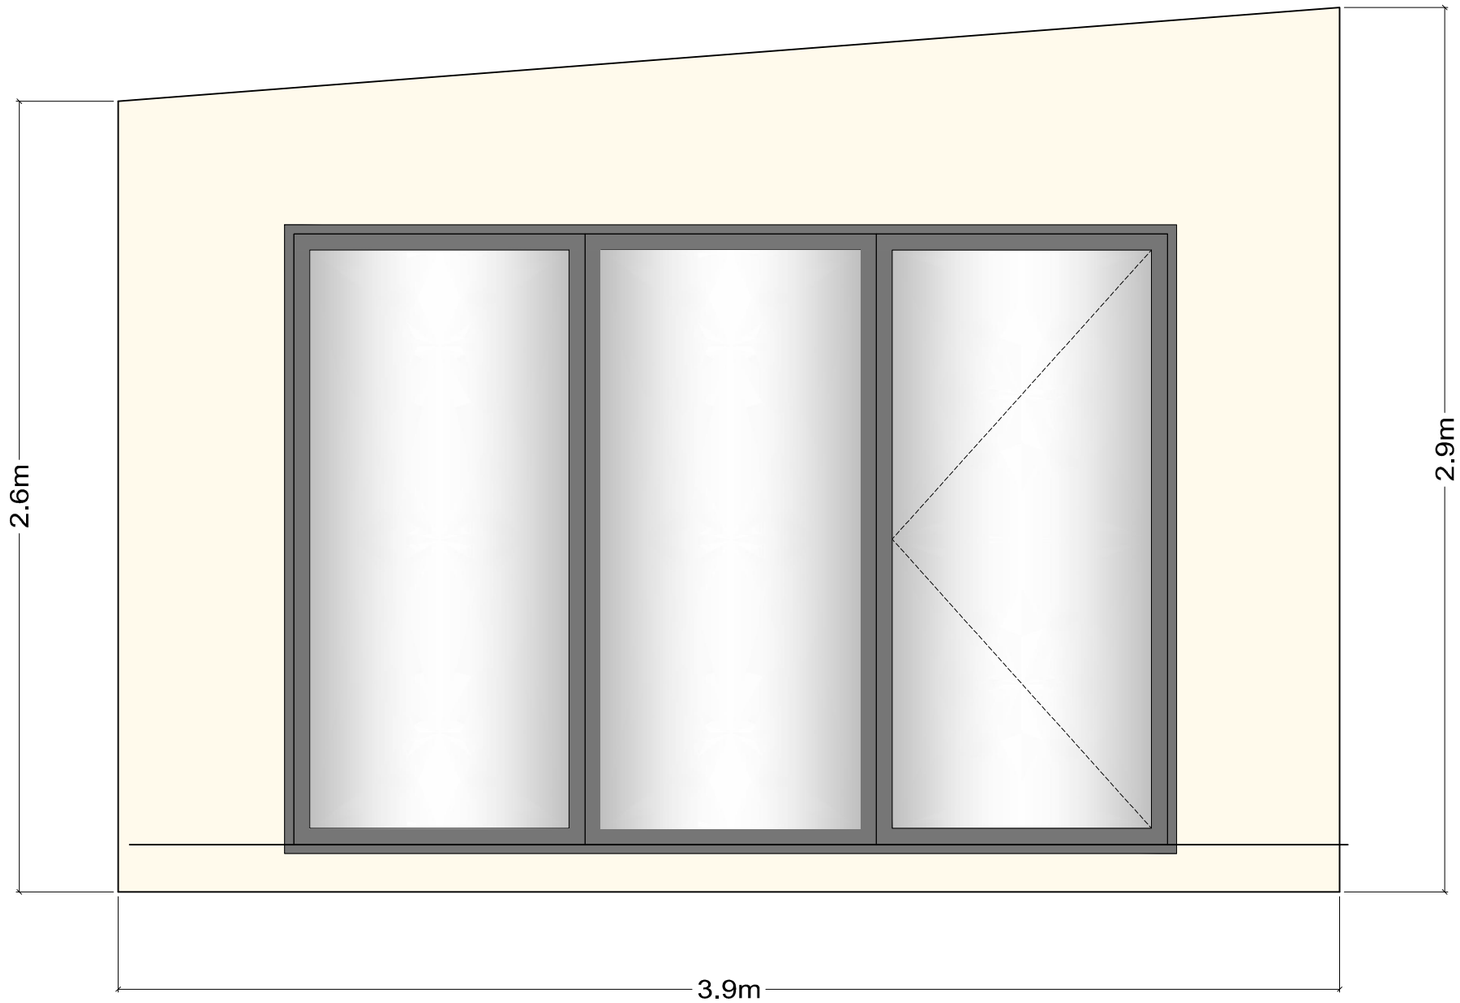

GARDEN OFFICE - PROPOSED EAST ELEVATION

Roof covering - EPDM seamless roof covering
Exterior finish - stone colour render
Windows and doors - aluminium in light gray finish

0m 1m 2m 3m 4m 5m

Site address: 39 Tory,Bradford on Avon Wiltshire. BA15 1NN
Description: Detached garden office to rear of property
Drawing: EAST elevation
Scale: 1:20 @ A3
Date: 1.6.23.
Drawing #: 01