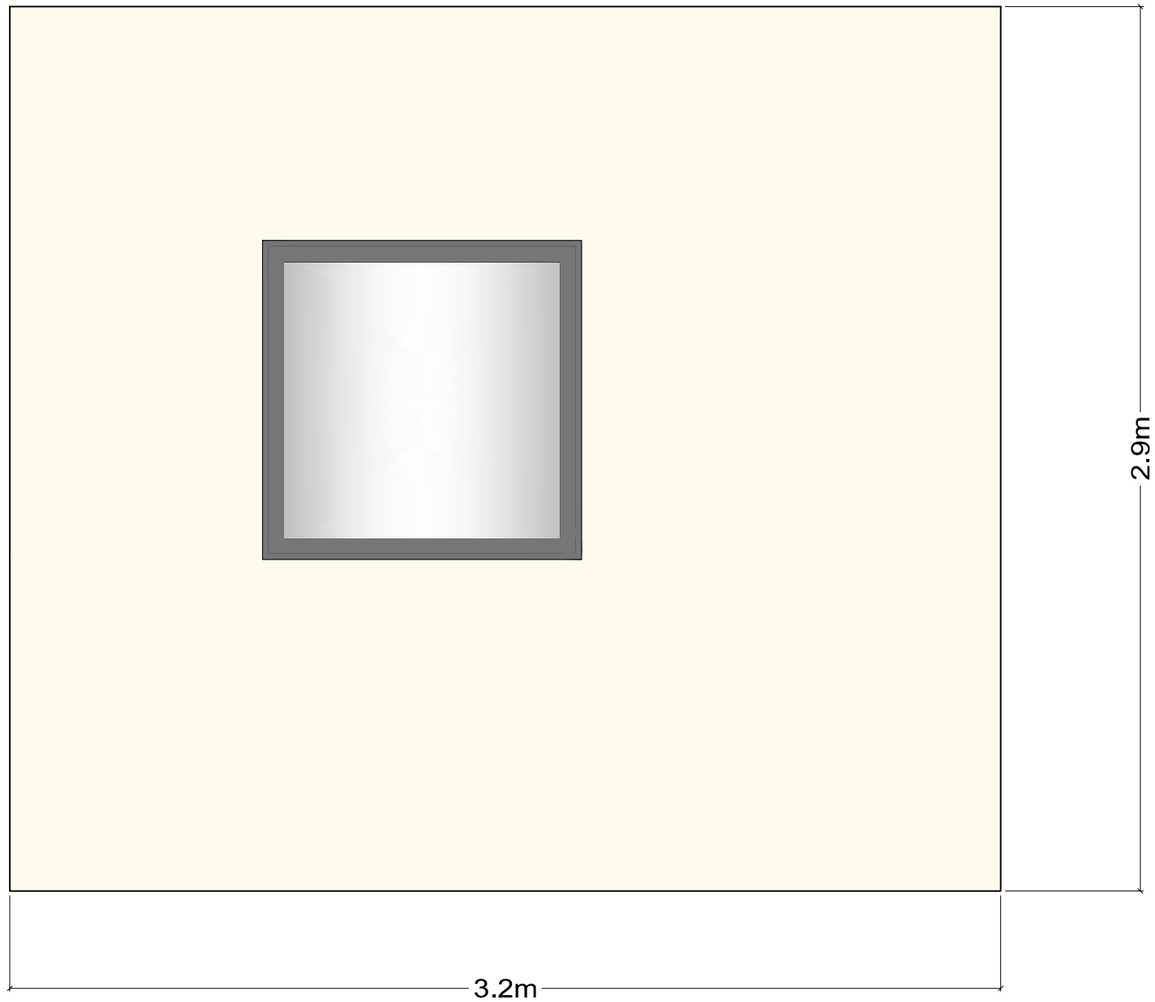

GARDEN OFFICE - PROPOSED NORTH ELEVATION

Roof covering - EPDM seamless roof covering
Exterior finish - stone coloured render
Windows and doors - aluminium in light gray finish

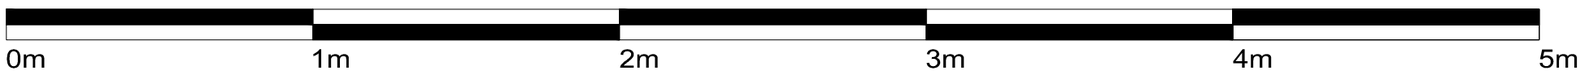

Site address: 39 Tory,Bradford on Avon Wiltshire. BA15 1NN
Description: Detached garden office to rear of property
Drawing: NORTH elevation
Scale: 1:20 @ A3
Date: 1.6.23.
Drawing #: 03