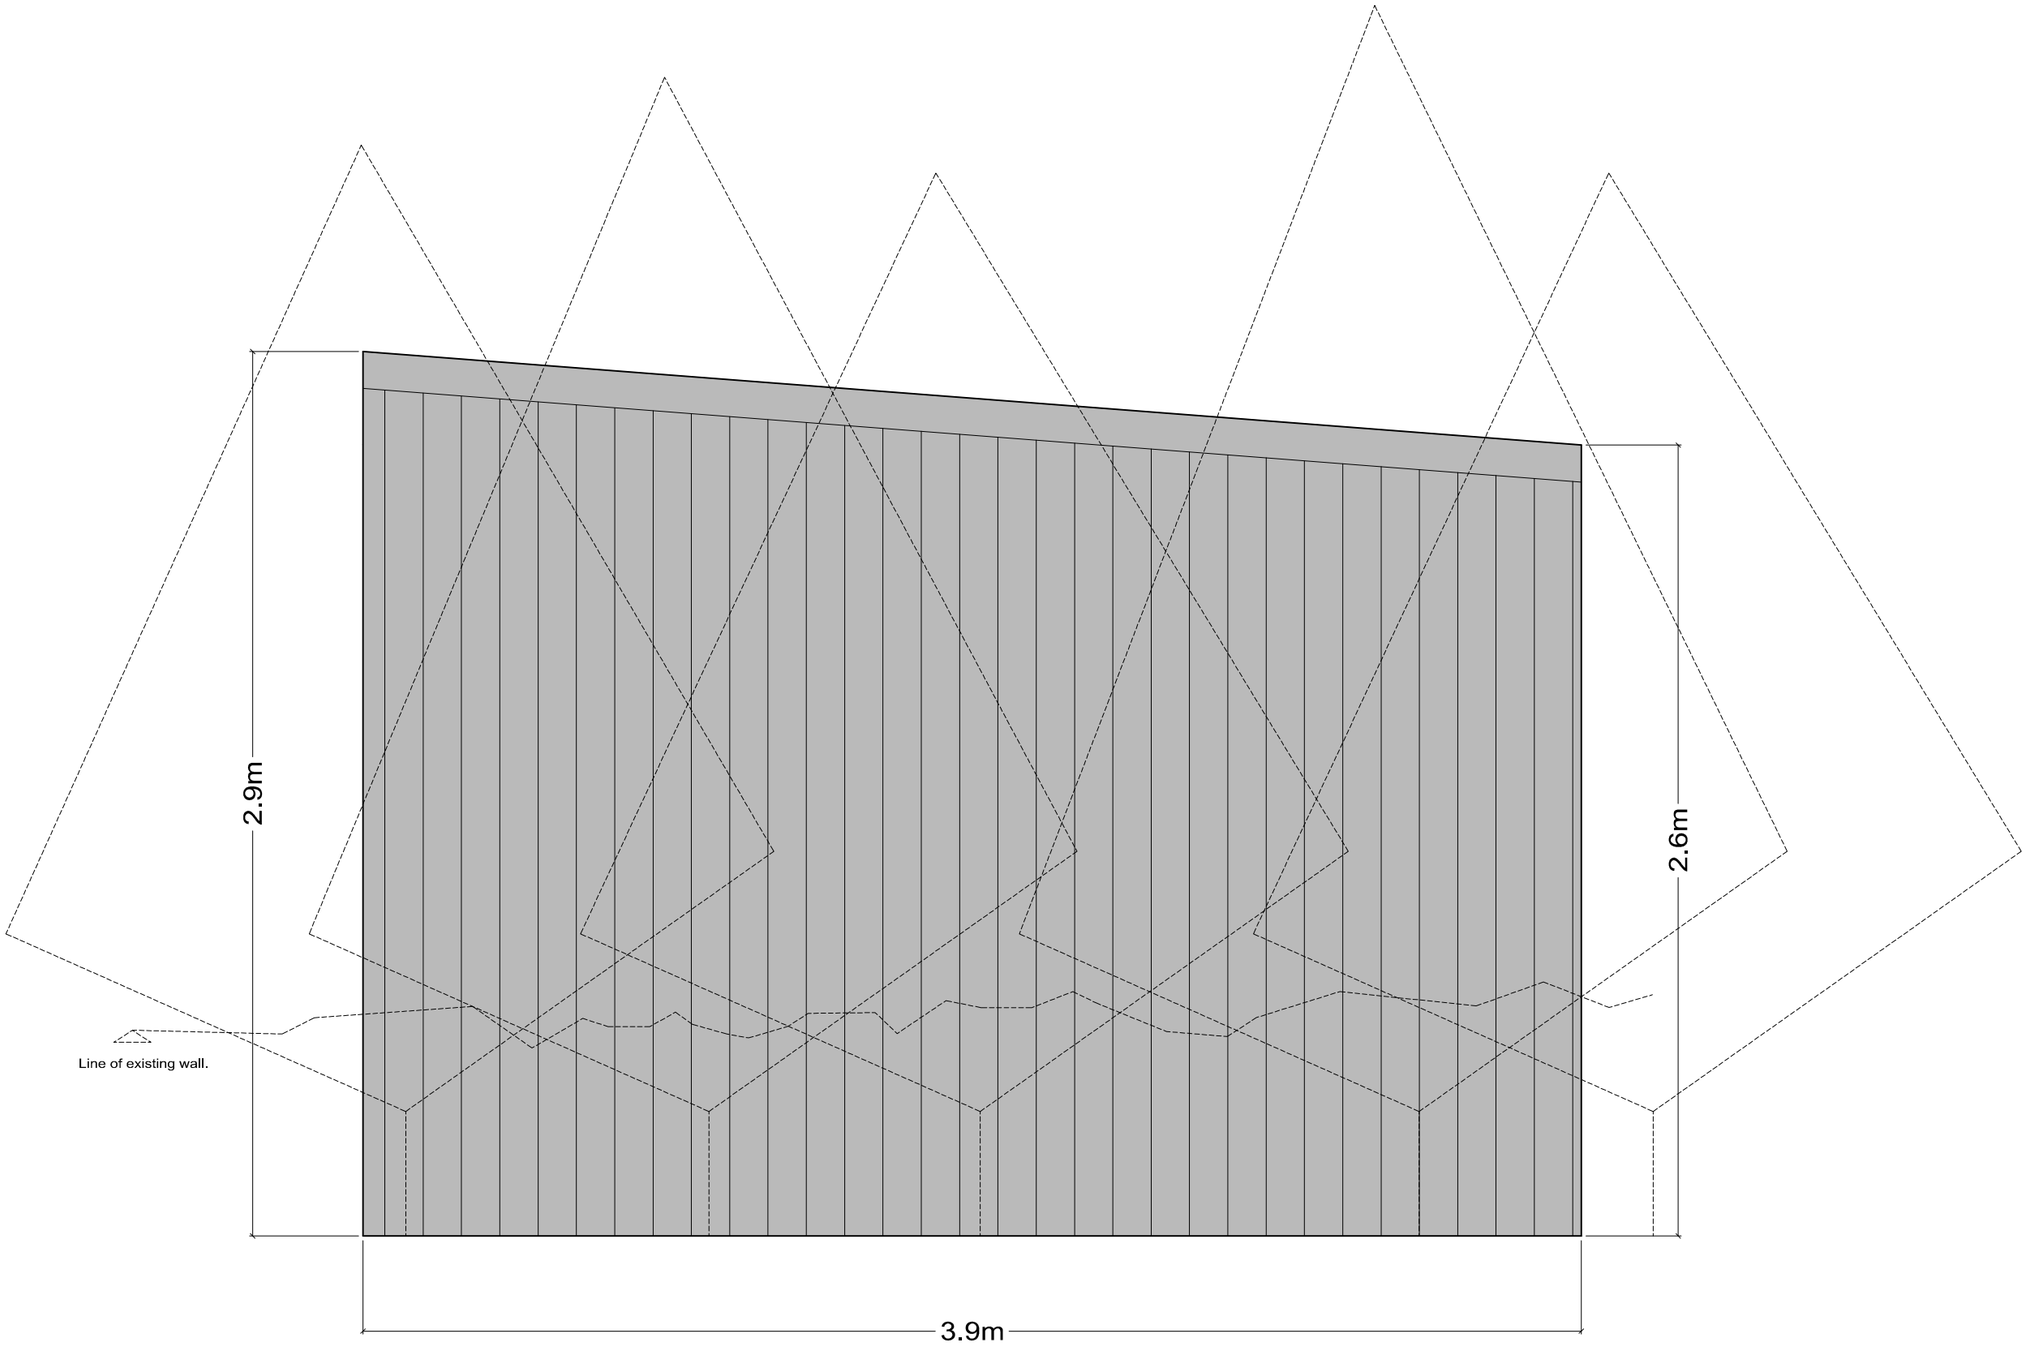

GARDEN OFFICE - PROPOSED WEST ELEVATION
Masked by conifer trees and wall.

Roof covering - EPDM seamless roof covering
Exterior finish - steel cladding to West elevation only - grey
Windows and doors - aluminium in light gray finish

0m 1m 2m 3m 4m 5m

Site address: 39 Tory,Bradford on Avon Wiltshire. BA15 1NN
Description: Detached garden office to rear of property
Drawing: WEST elevation
Scale: 1:20 @ A3
Date: 1.6.23.
Drawing #: 04