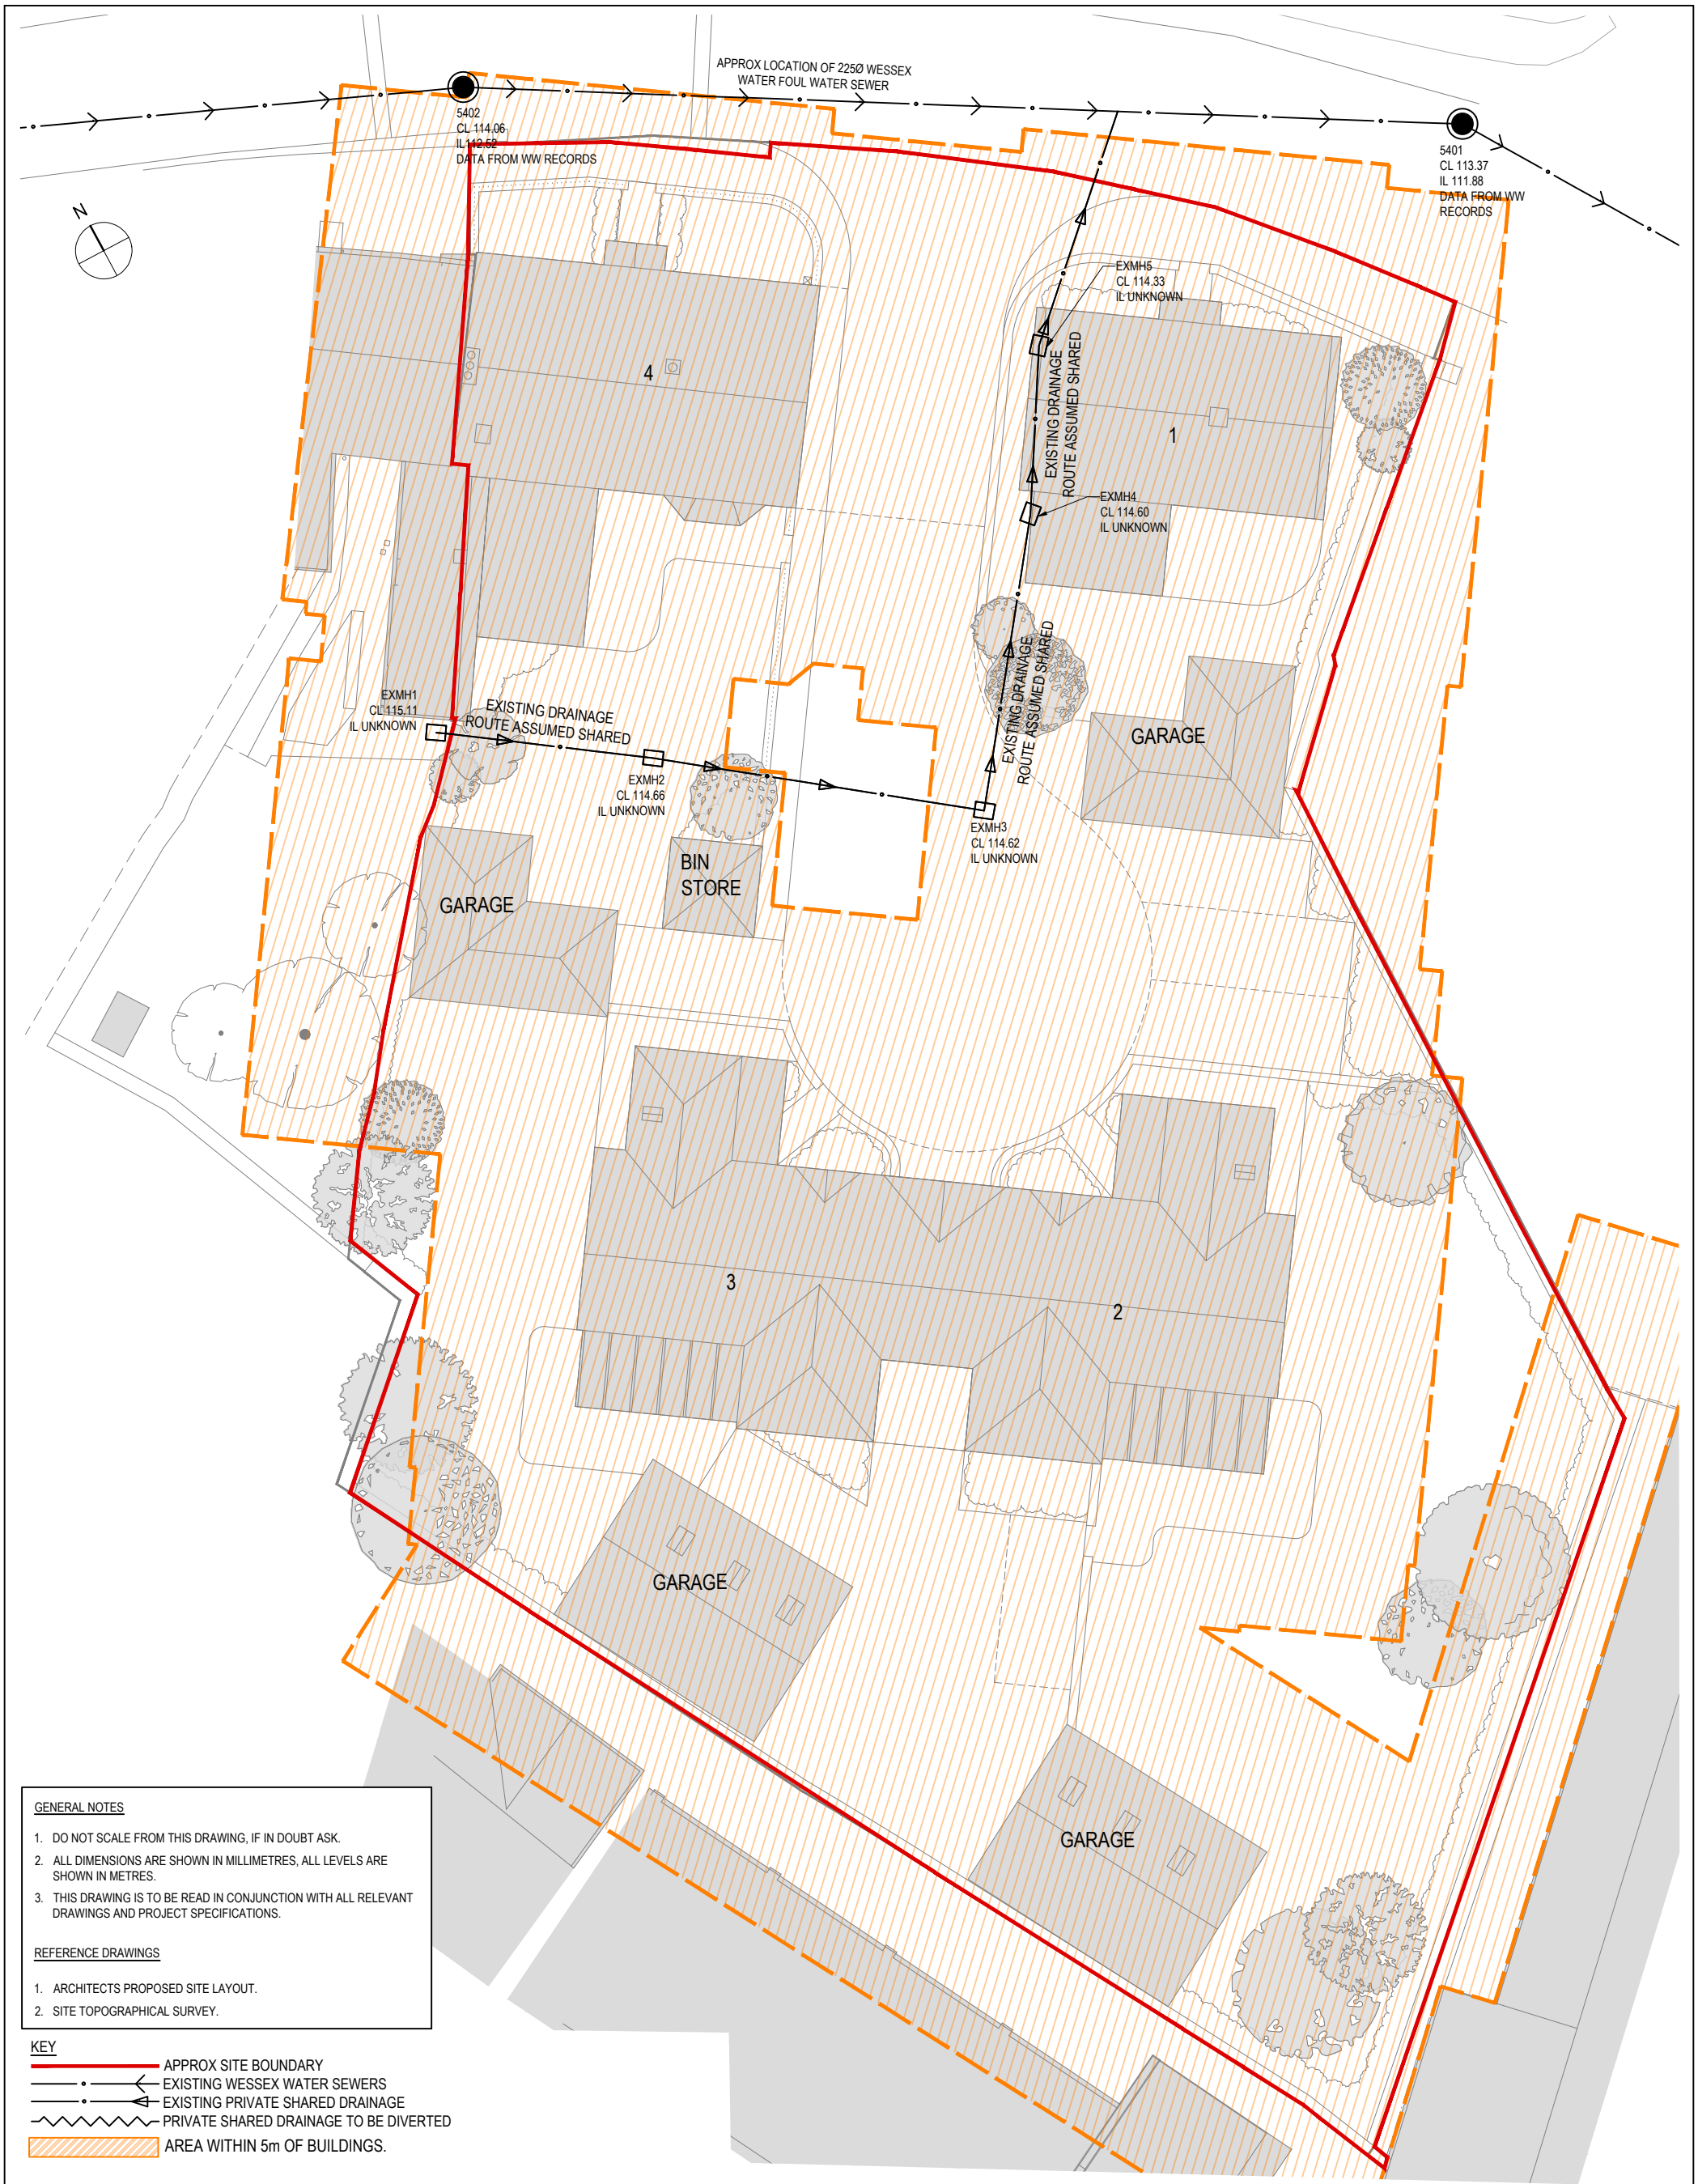

GENERAL NOTES

1. DO NOT SCALE FROM THIS DRAWING, IF IN DOUBT ASK.
2. ALL DIMENSIONS ARE SHOWN IN MILLIMETRES, ALL LEVELS ARE SHOWN IN METRES.
3. THIS DRAWING IS TO BE READ IN CONJUNCTION WITH ALL RELEVANT DRAWINGS AND PROJECT SPECIFICATIONS.

REFERENCE DRAWINGS

1. ARCHITECTS PROPOSED SITE LAYOUT.
2. SITE TOPOGRAPHICAL SURVEY.

KEY

- APPROX SITE BOUNDARY
- EXISTING WESSEX WATER SEWERS
- EXISTING PRIVATE SHARED DRAINAGE
- PRIVATE SHARED DRAINAGE TO BE DIVERTED
- AREA WITHIN 5m OF BUILDINGS.

NOT FOR CONSTRUCTION

SUBJECT TO APPROVAL FROM LOCAL AUTHORITY

REV	DATE	AMENDMENT		
P1	01/09/22	FIRST ISSUE FOR COMMENT	DT	

DRAWING STATUS: FOR INFORMATION ONLY

PROJECT: THE BIDDESTONE ARMS, CHIPPENHAM, SN14 7DG

TITLE: EXISTING DRAINAGE AND BUILDING OFFSETS

SCALE	DATE	SHEET SIZE
1:200	01/09/22	A3

PROJECT NO.	DRAWING NO.			REV.
9672BAC	P504	RV	DT	P1

STRUCTURAL SOLUTIONS
Dairy Studios | 102 Lincoln Street | Bristol | BS5 0BJ
0117 924 5014