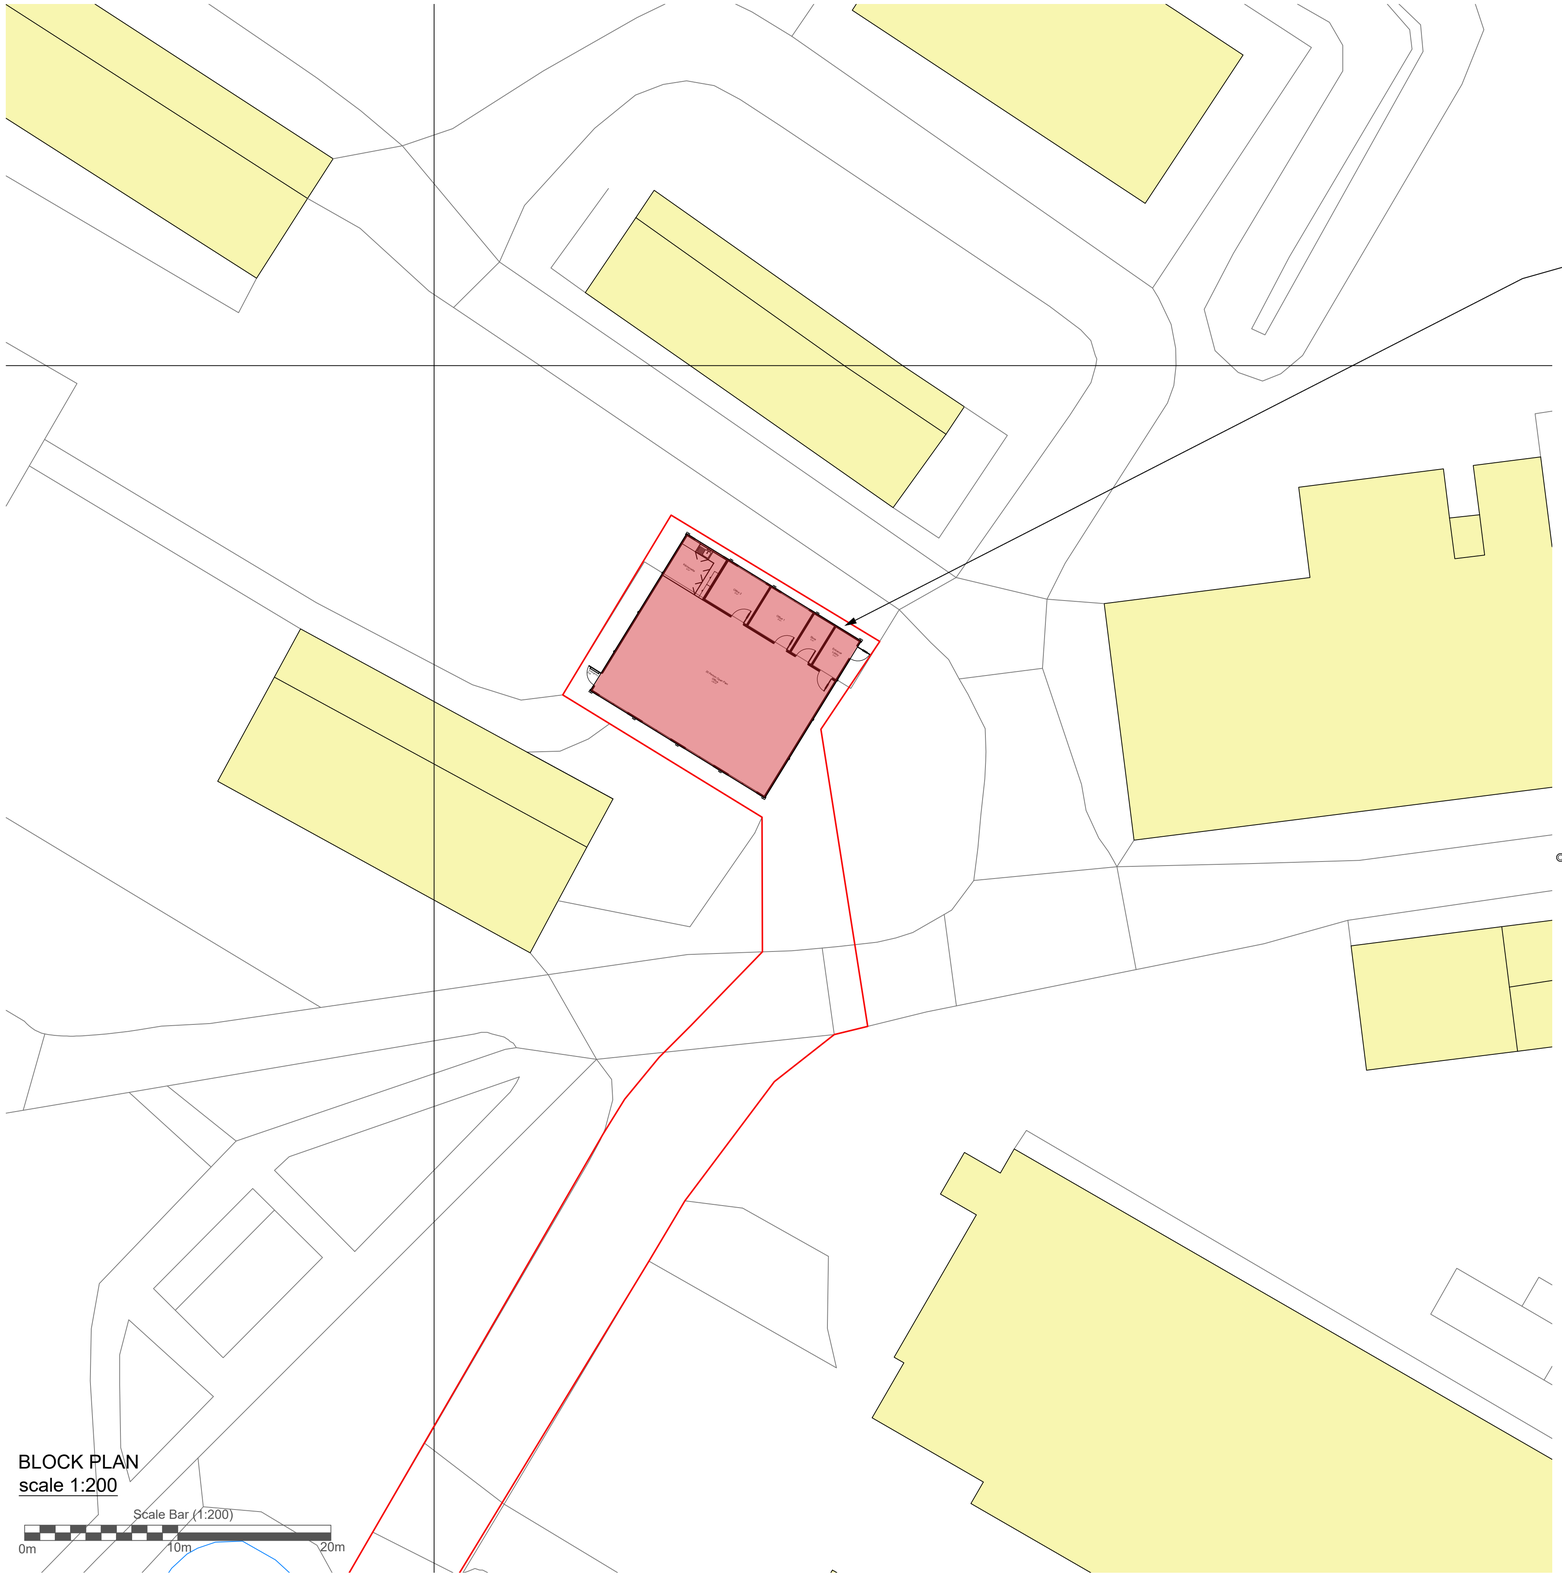

BLOCK PLAN
scale 1:200

Scale Bar (1:200)
0m 10m 20m

N

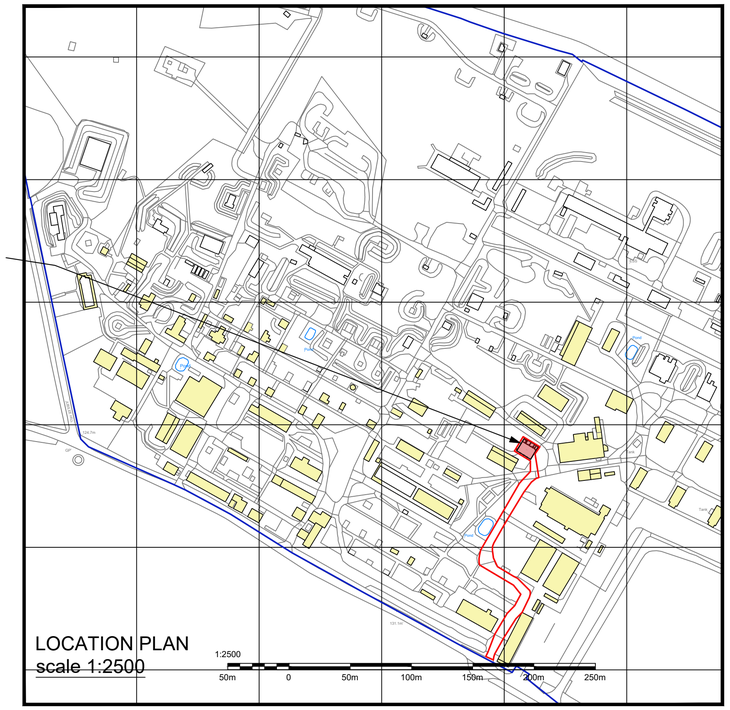

© Crown Copyright 2020 OS Licence no.100041041
Reproduction in whole or in part is prohibited
without the prior permission of Ordnance Survey.

NOTES:
- Site plan is based on existing Ordnance Survey information
- Responsibility is not accepted for errors made by others in scaling from this drawing. Contractors must check all dimensions on site. Discrepancies must be reported to the drawing owner before proceeding.

KEY:
- Application Boundary
- Area owned by client but not in application
- Existing fencing 1.8mH

Portakabin Limited 2000
This drawing is the property of Portakabin Limited, it must not be copied or reproduced or divulged to anyone without written permission.

Portakabin

Title
Proposed Location & Block Plan

Chemring Countermeasures
at High Post, Salisbury
SP4 6AS

Date: 10th July 2023

Scale : 1:200 & 1:2500 @ A1

Drawing Number CC420063403PNM Rev A

Rev.	Date	Notes	