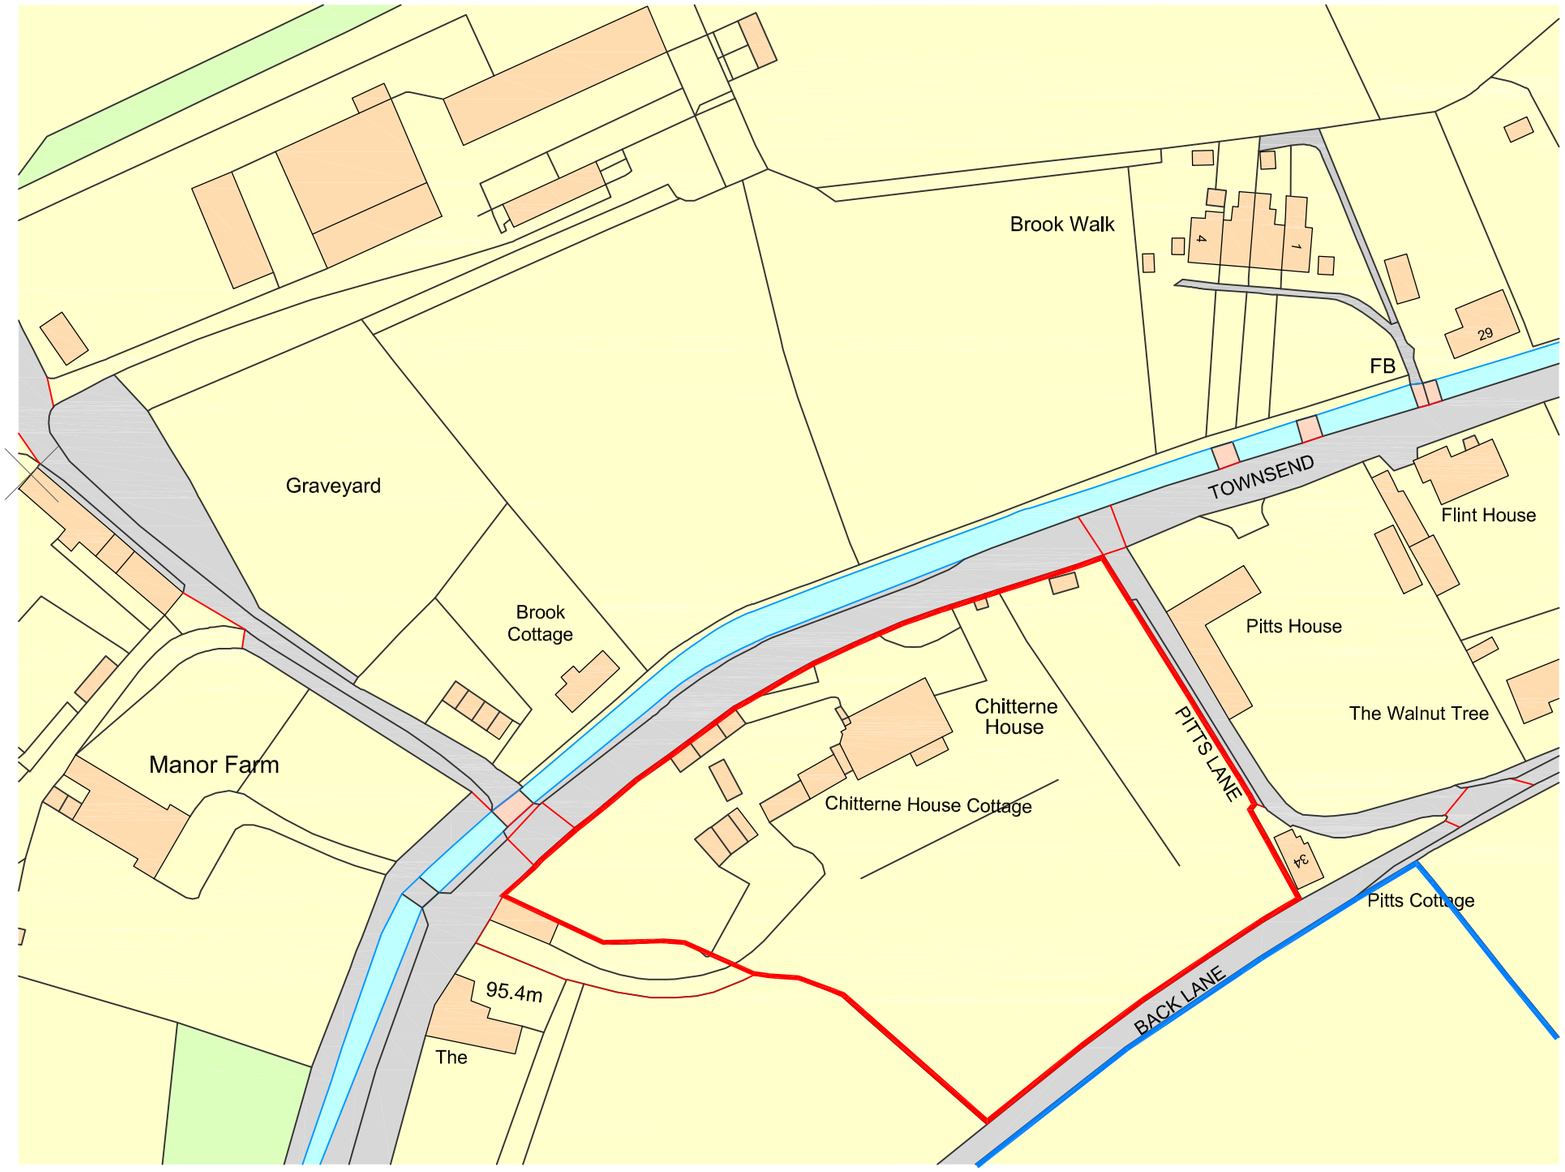

Ordnance Survey, (c) Crown Copyright 2022. All rights reserved. Licence number 100022432

0m 20m 40m 60m

revisions	initial	date
-	-	-

Contractors, Sub Contractors and Suppliers are to check all relevant dimensions and levels of site and buildings before commencing any shop drawings or building work.

This drawing is copyright and may not be reproduced in any part of form without the written consent of Fowler Architecture and Planning

project
CHITTERNE HOUSE COTTAGE
Chitterne House, Chitterne

planning

drawing
location plan

scale	drawn by	date
1:1250 @A3	db	March 22

drawing no	rev
210738-01	-

FOWLER ARCHITECTURE & PLANNING
39 High Street
Pewsey
Wiltshire
SN9 5AF
tel (01672) 569444
enquiries@faap.co.uk