70 Court Hill
Potterne
SN10 5PN

Darren Hill [redacted]





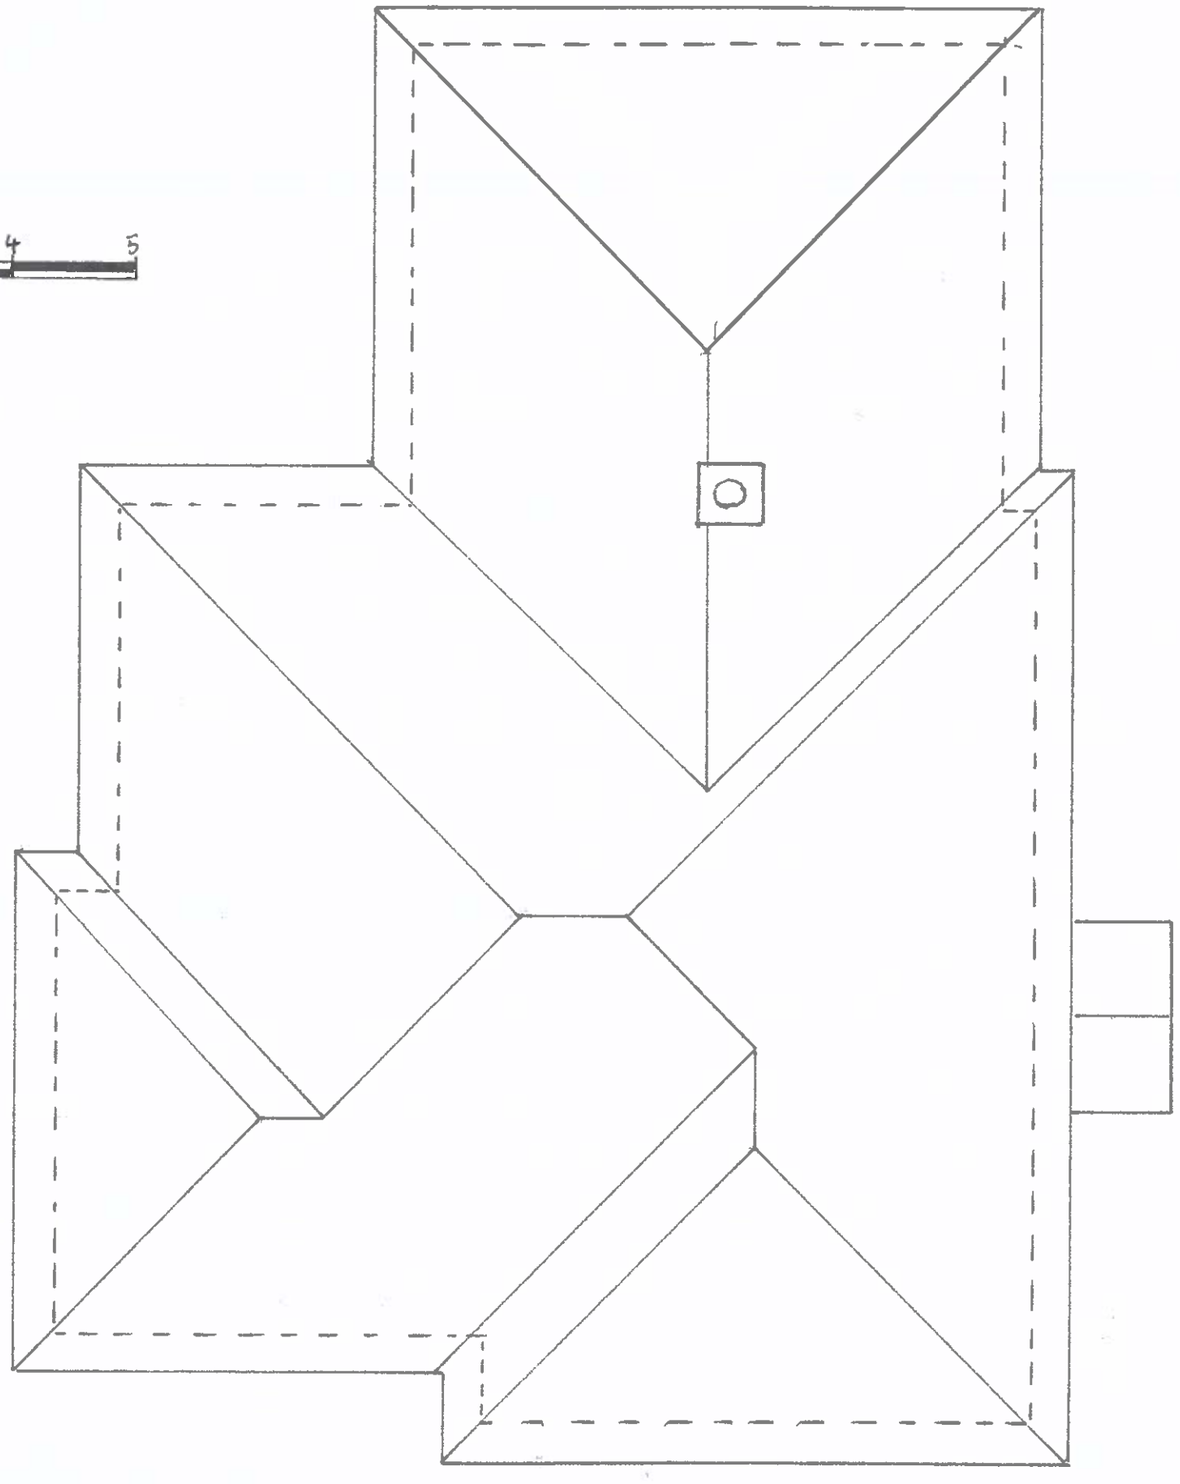

Proposed Roof Plan

Drawing 70CH09