

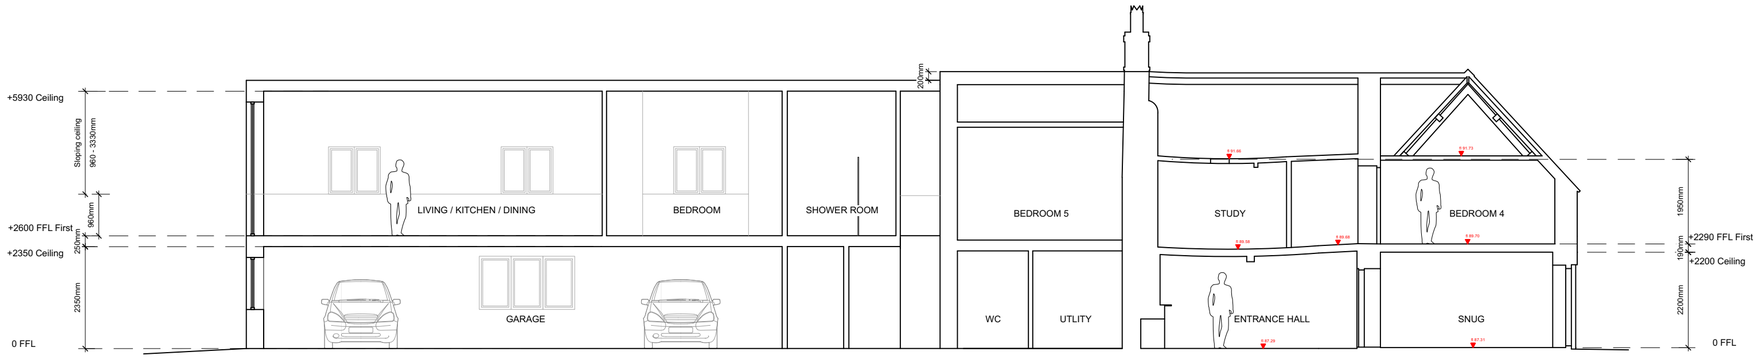



1 Proposed Section A-A
Scale: 1:100

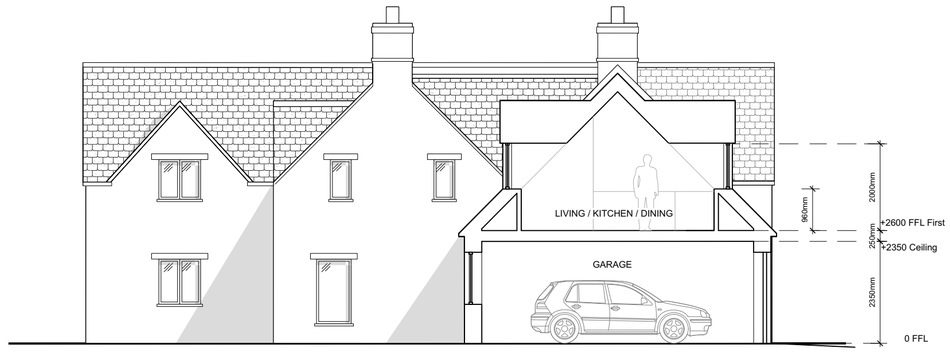

2 Proposed Section B-B
Scale: 1:100

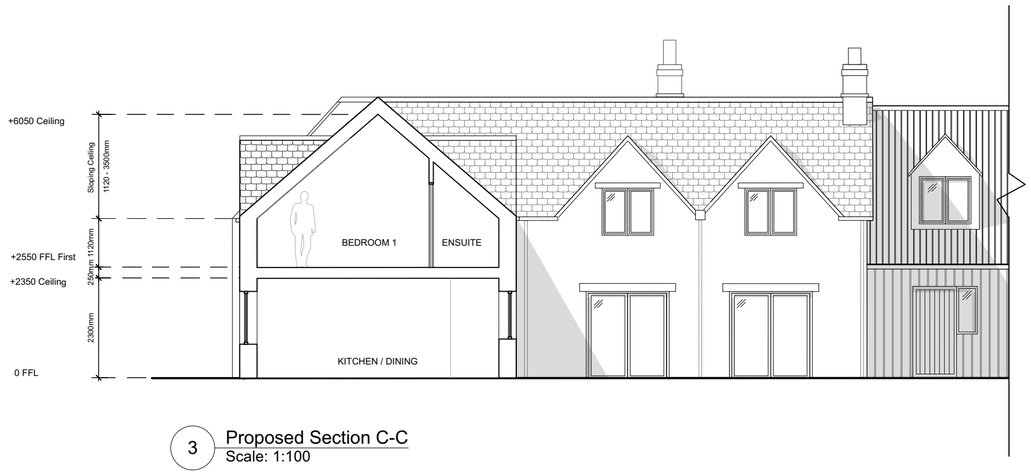

3 Proposed Section C-C
Scale: 1:100

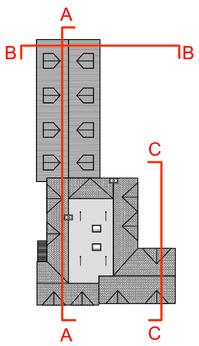

0 1 2 3 4 5 M

P01 07/06/2023 HR PLANNING ISSUE

Rev Date By Ap Note

Huw Rettie
e. huwrettie@hotmail.co.uk
t. 07818405005

RIBA Chartered Architect

Project
Dukes Cottage

Drawing Title
Proposed Sections

Client
William & Christina Hibbs

Project Number
65 - 1501

Drawing Number

Revision
P01

Scale 1:100 | Paper Size A2 | Filename Dukes Cottage.vwx

Date 16/03/22 | Drawn HR | Checked | Status PLANNING

© Copyright Do not scale this drawing
Check all dimensions and levels on site