Site Plan	Salisbury	
Former Bowls Club Victoria Park	**Author:**	0 20 40 60 80m Scale: 1:2500
	Date: 12/07/2023	

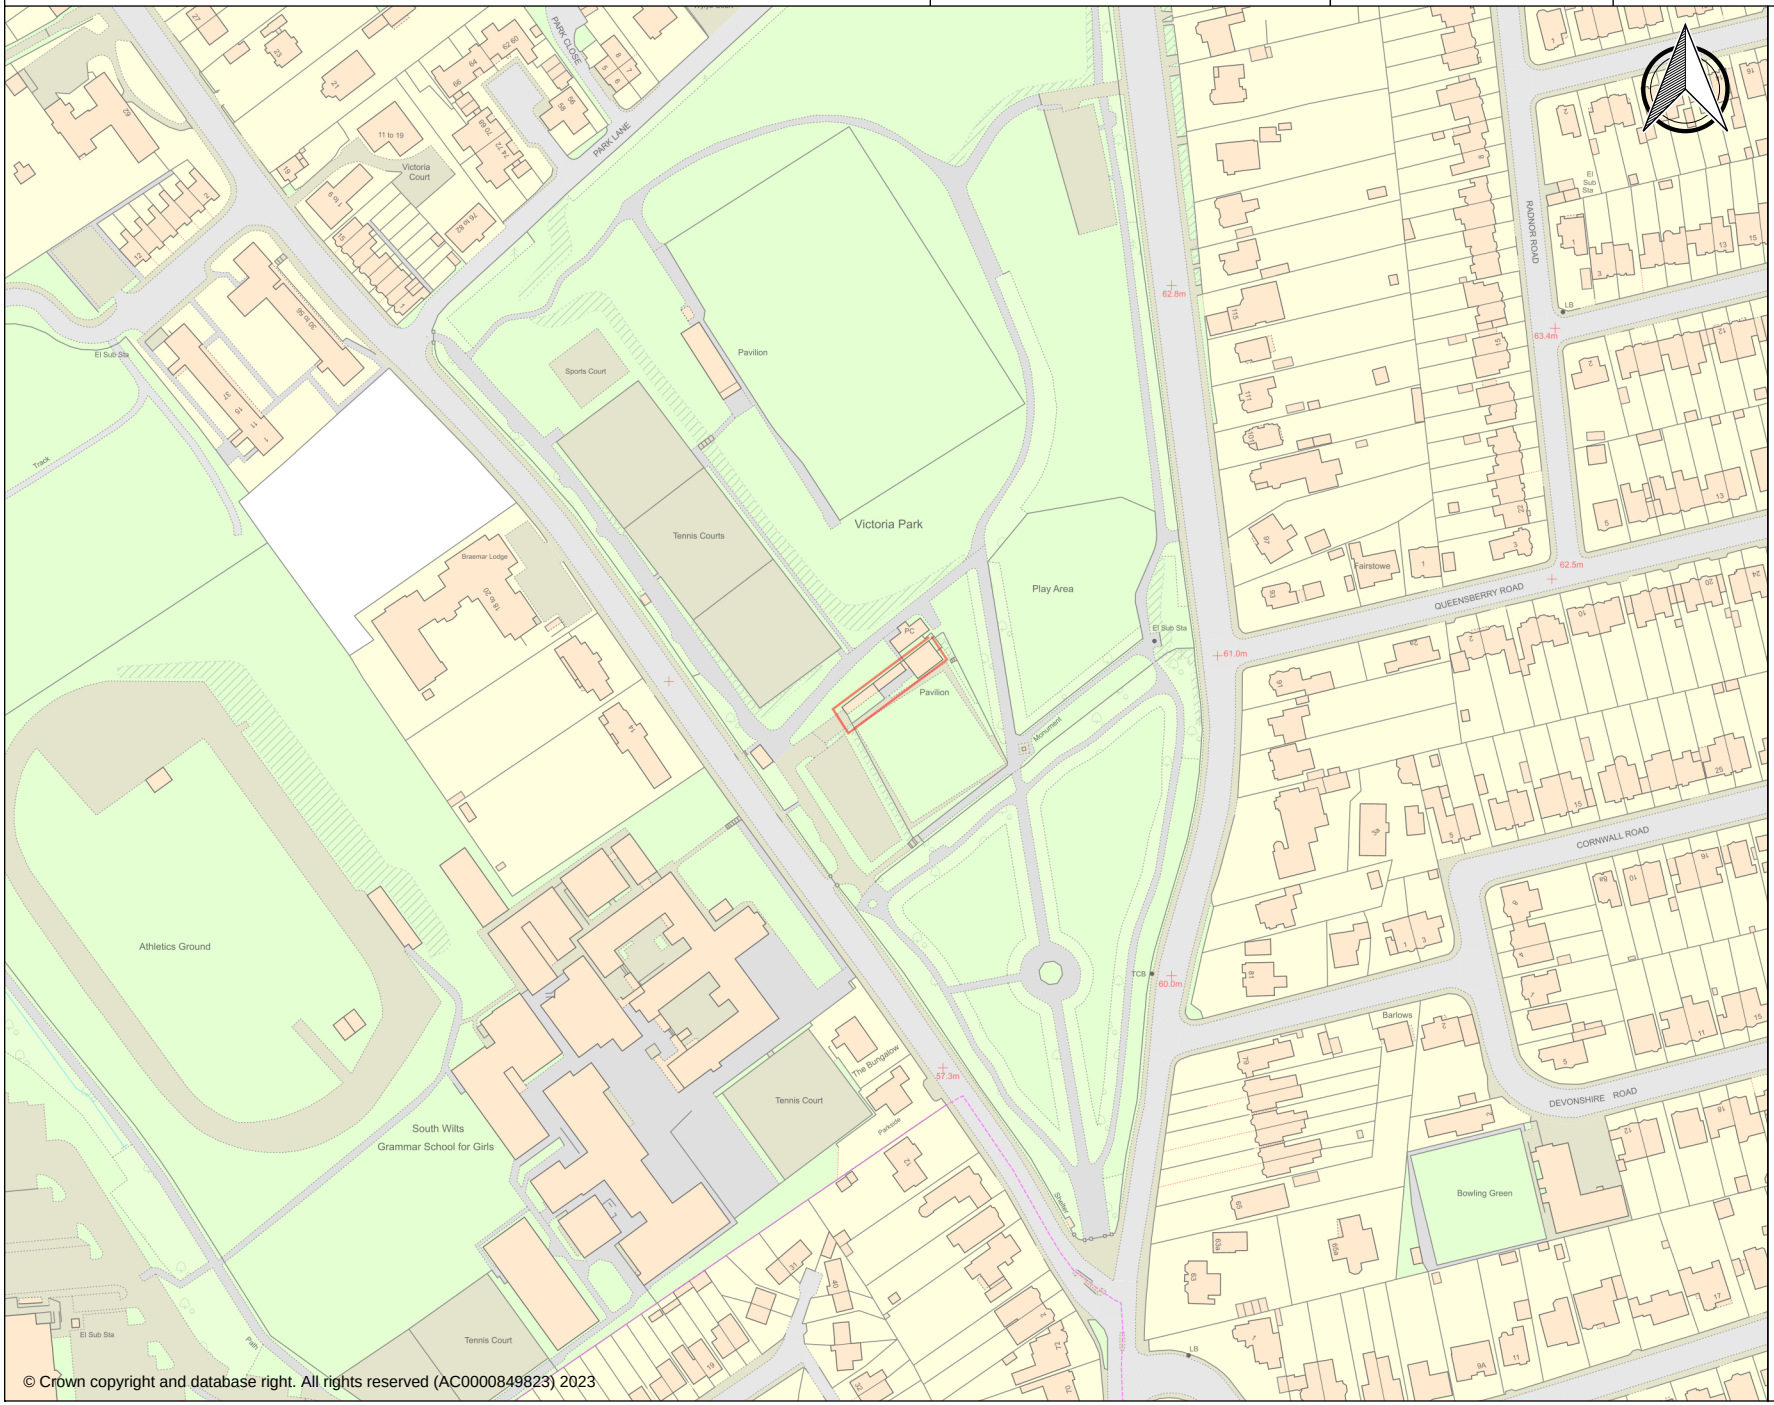

© Crown copyright and database right. All rights reserved (AC0000849823) 2023