


PL/2023/04258

NO.3 SALISBURY HOLLOW

NORTH ELEVATION

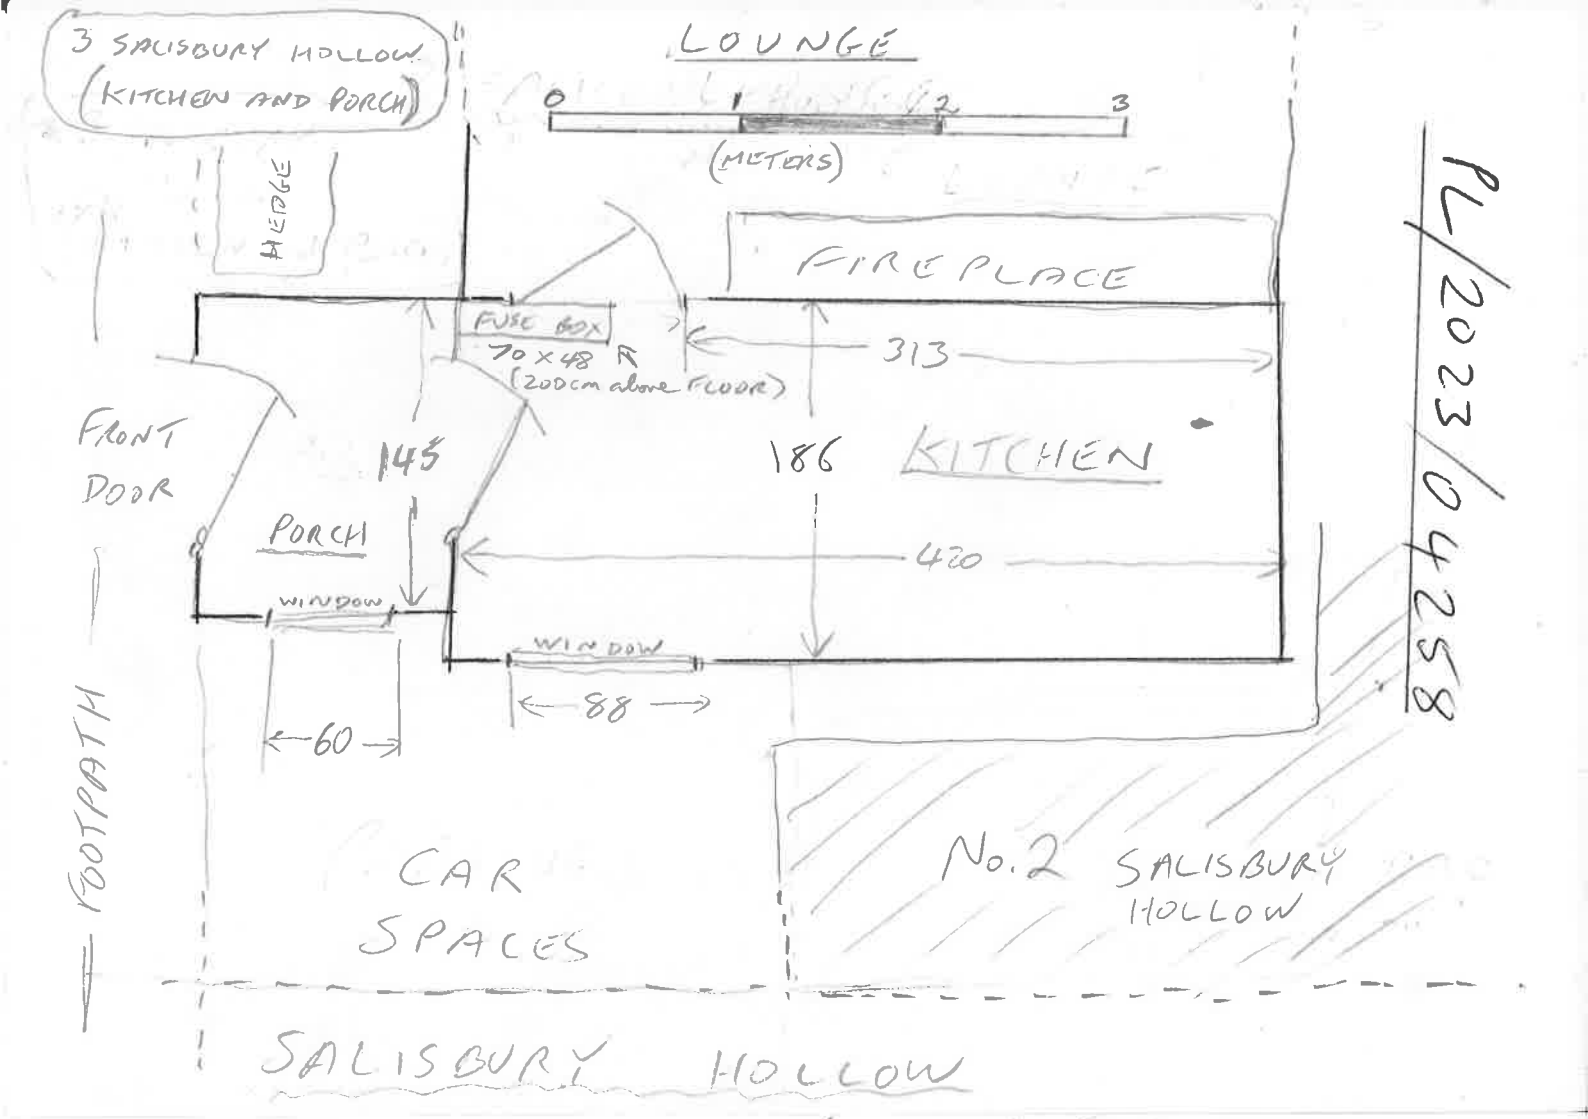