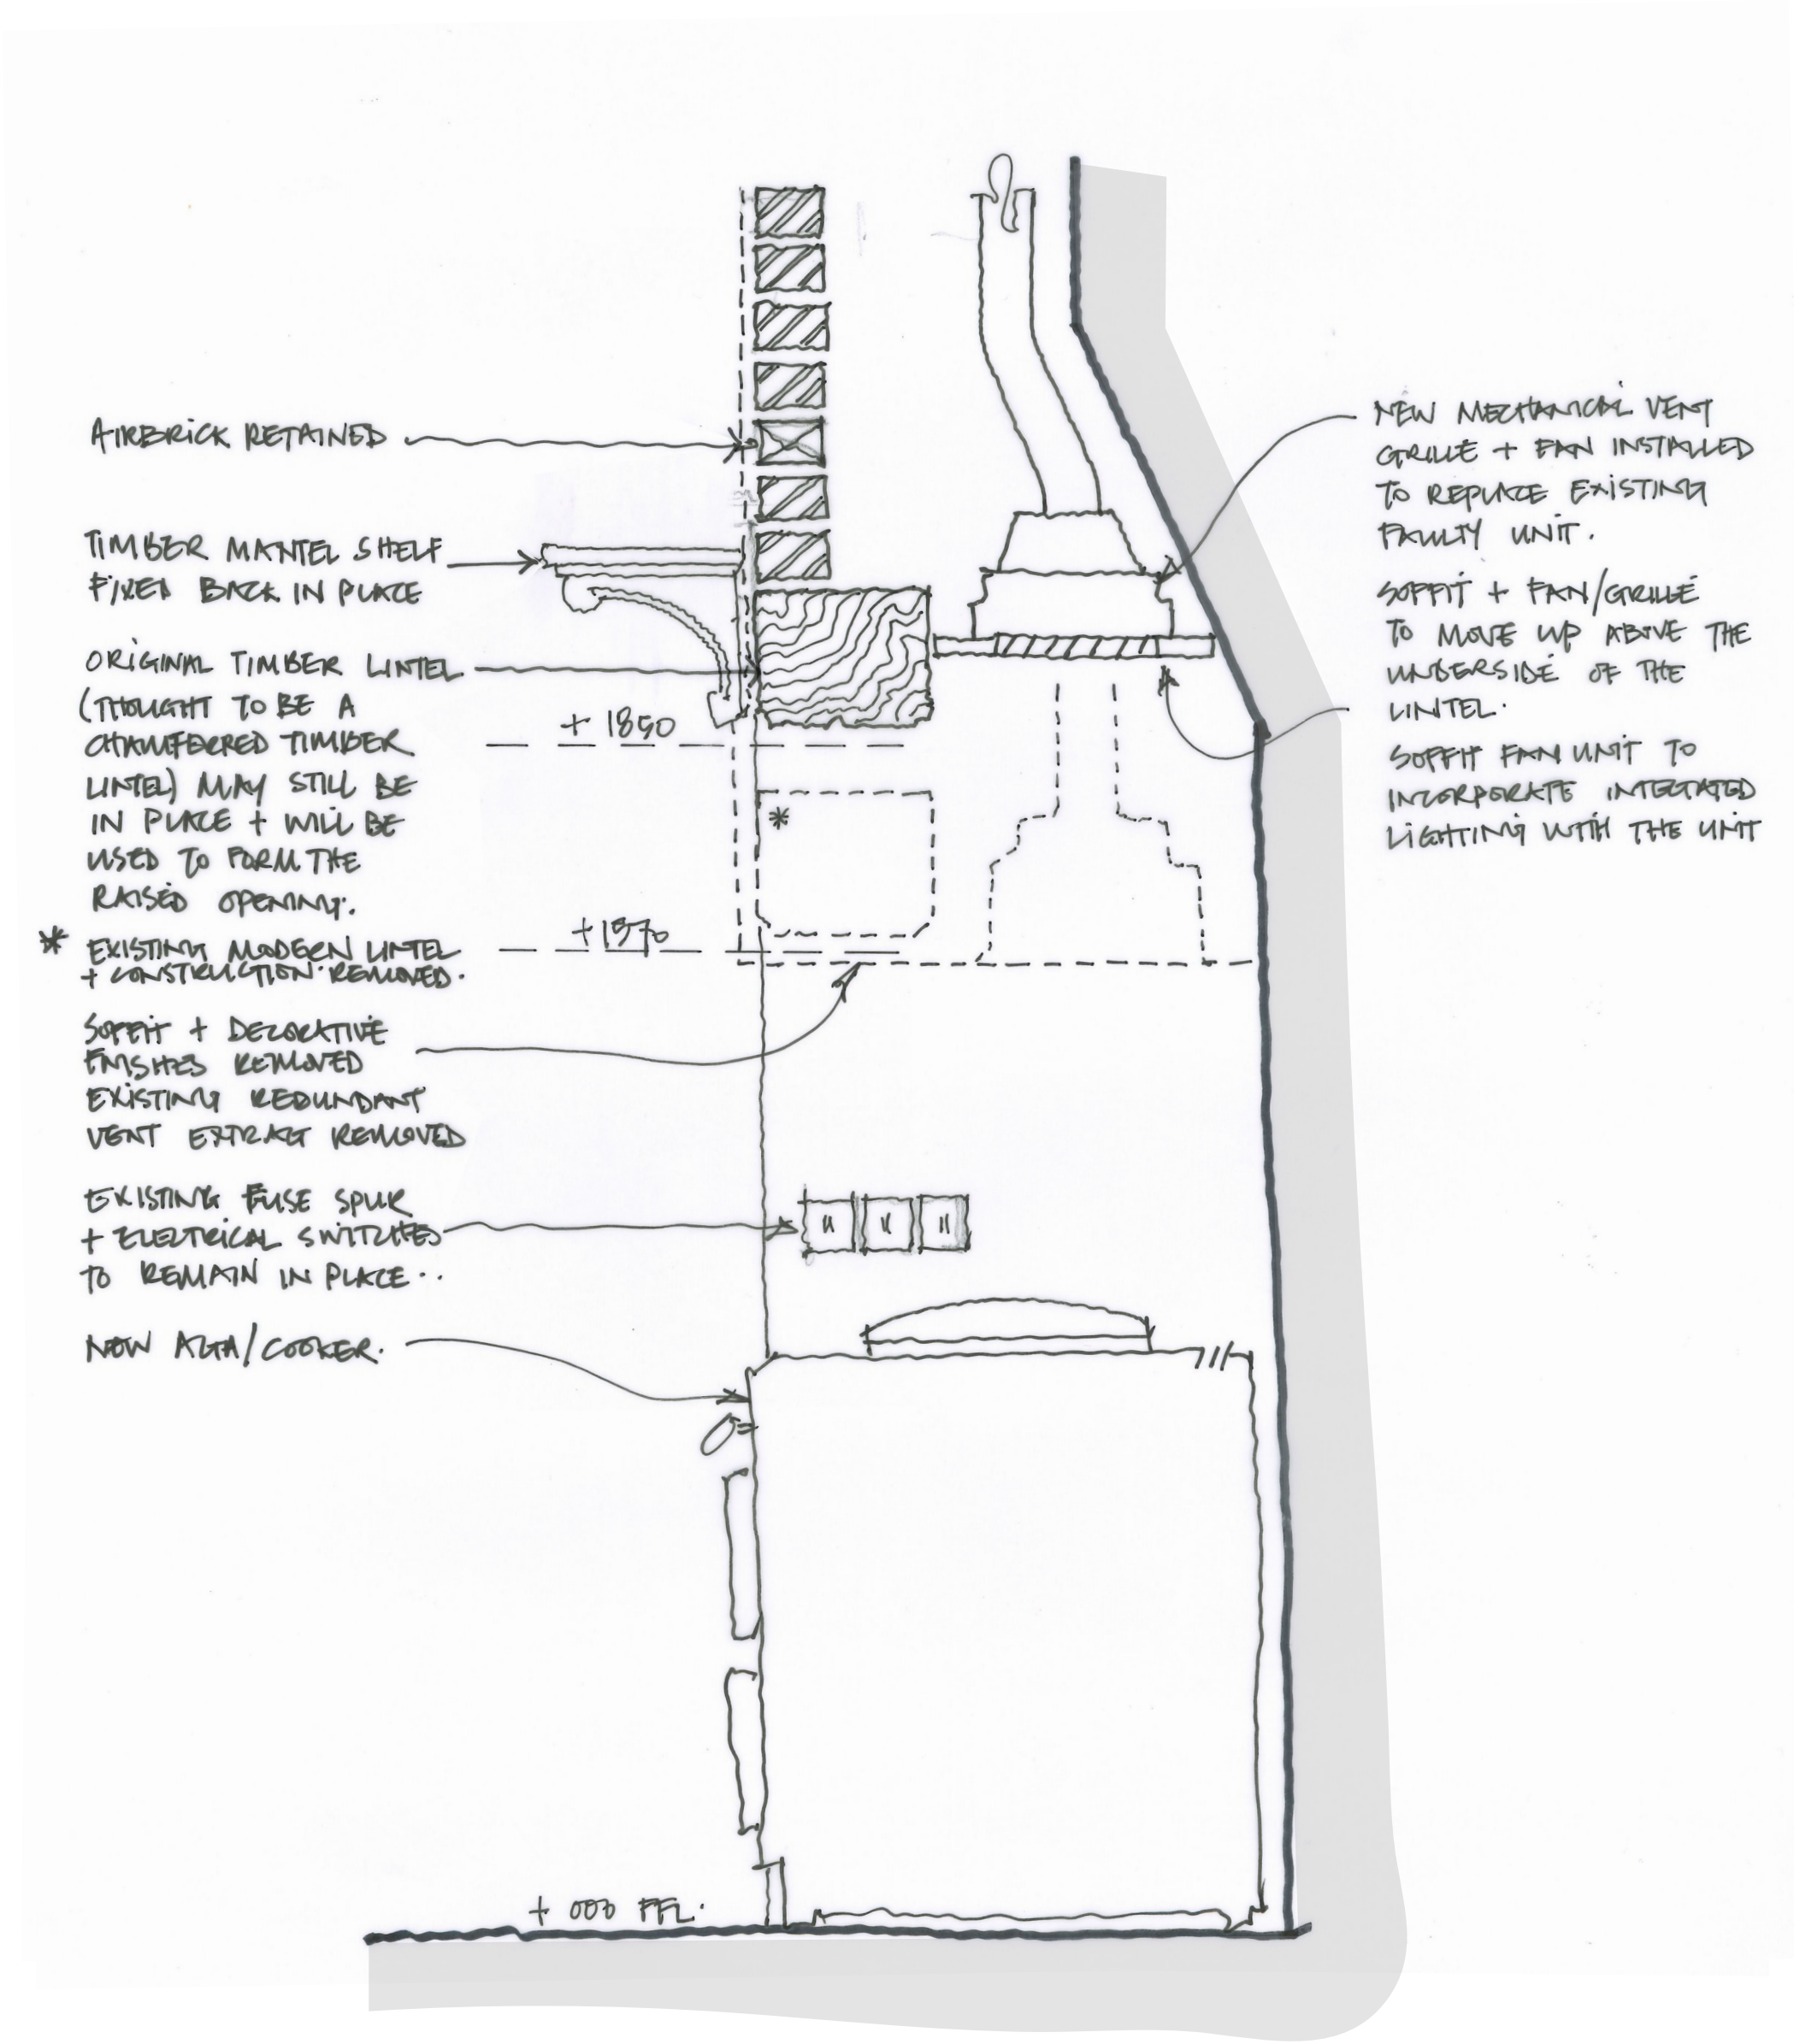

Section Through Fireplace

0 500 1000 mm

LOOP ARCHITECTS LTD.

CLIENT: MR. & MRS SIGLER

PROJECT: 2314-FIELDING HOUSE, SALISBURY

DRAWING: **2314-SK001**

PROPOSED SECTION THROUGH FIREPLACE

SCALE: 1:10 @A3

BY: JS

DATE: 11.07.23