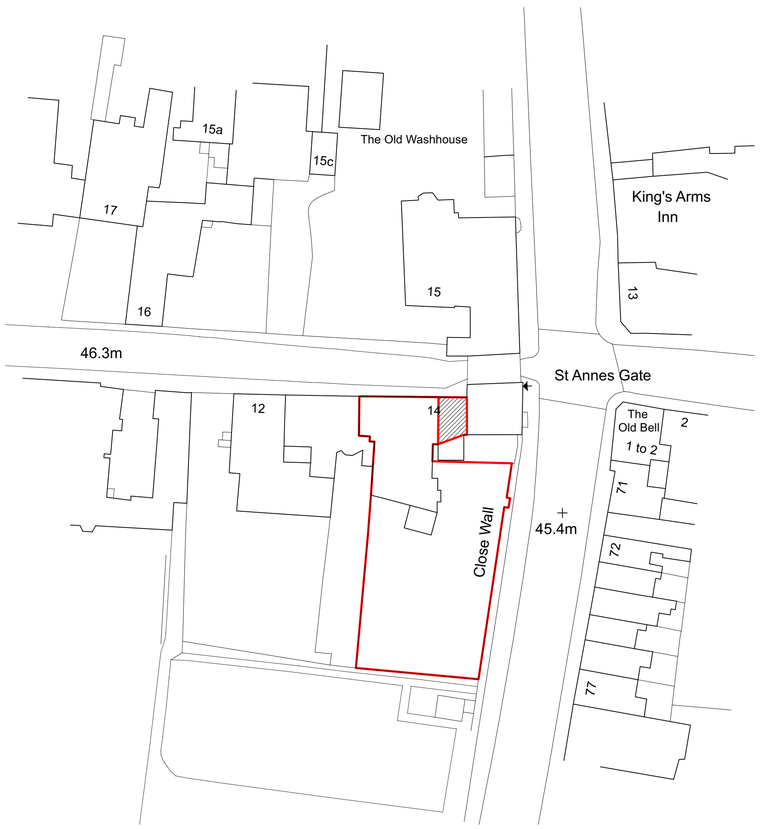

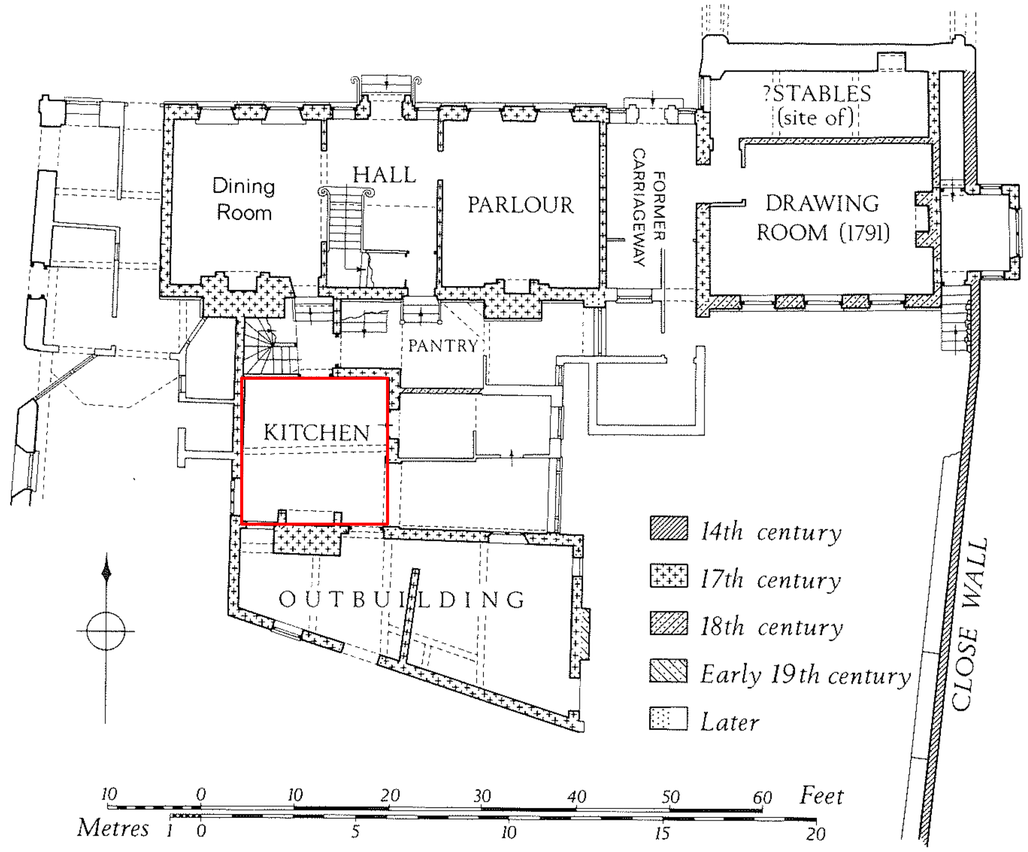

2 Existing Ground Floor Plan
Scale: 1:100 @A1

© Crown copyright and database rights 2023 Ordnance Survey 0100031673

Red line defines property ownership with flying freehold hatched - Based on HM Regsitry Title Plan No. - WT245352

1 Site Location Plan
Scale: 1:500 @A1

0 20 30 40 50 M

N

NOTE: The contractor is responsible for the checking of all site dimensions and levels. These should be checked prior to ordering of any components and before commencement of the works on site. All discrepancies should be brought to the immediate attention of the Contract Administrator.

KEY:

rev	date	notes	drawn	chkd
01	12.07.23	Issued for Listed Building Consent	JS	LR

Loop Architects Ltd
40 Bourne Avenue, Salisbury, SP1 1LS
T: 01722 273 194
E: hello@looparchitects.co.uk

project name	date of issue	scale
Fielding House	03/07/2023	1:100
client	drawing title	
Mr & Mrs Sigler	Site Location and Floor Plan	
status	drawing reference	revision
LBC	2314-200	01