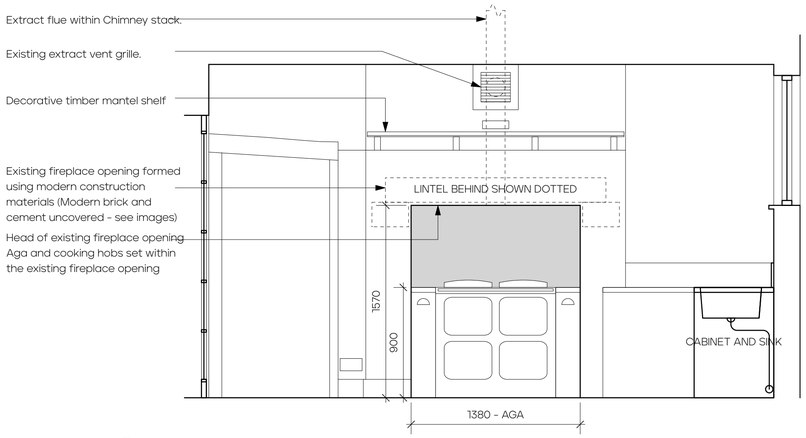

1 **Existing Section/Elevation AA**
Scale: 1:25/1:50

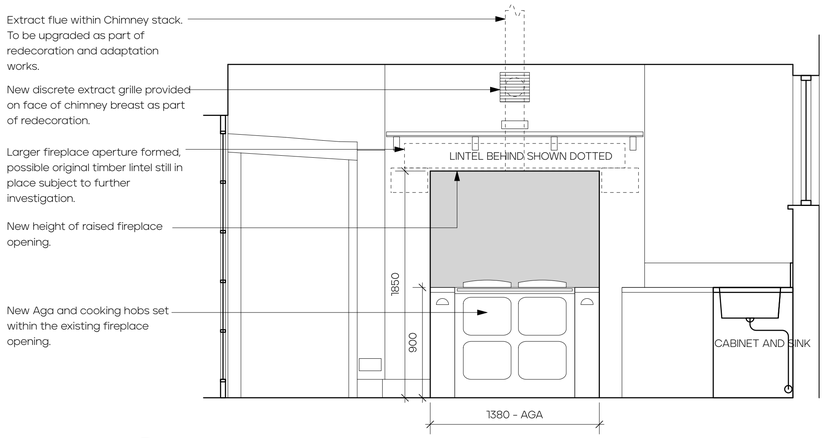

3 **Proposed Section/Elevation AA**
Scale: 1:25/1:50

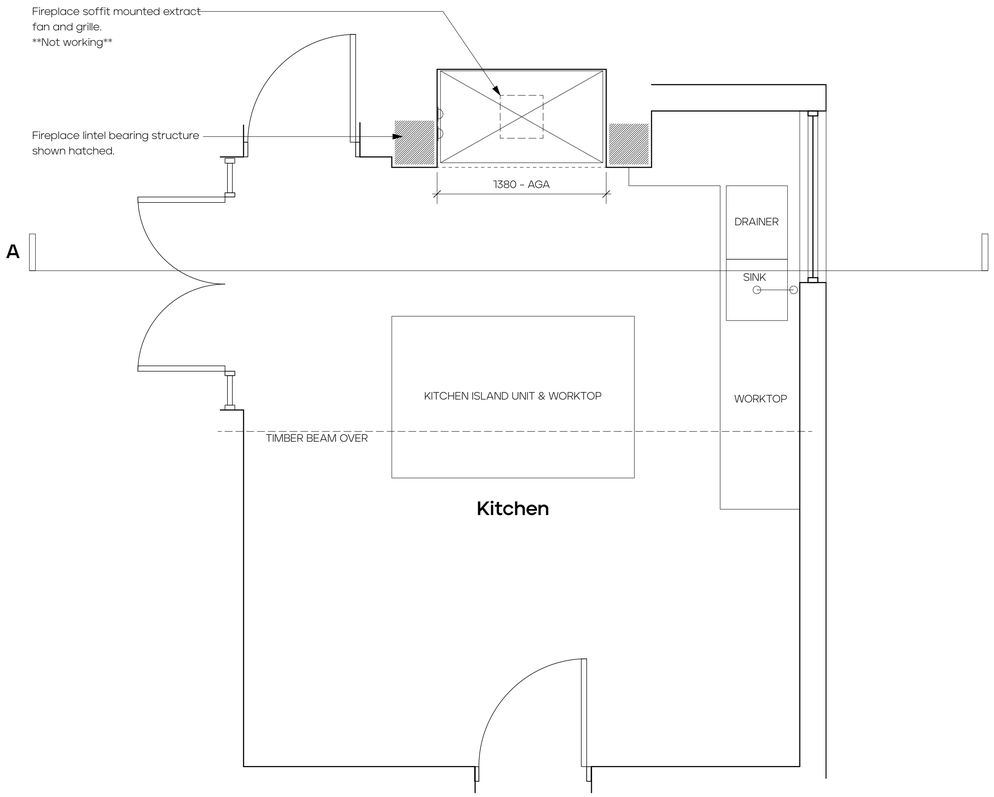

2 **Existing Kitchen Plan**
Scale: 1:25/1:50

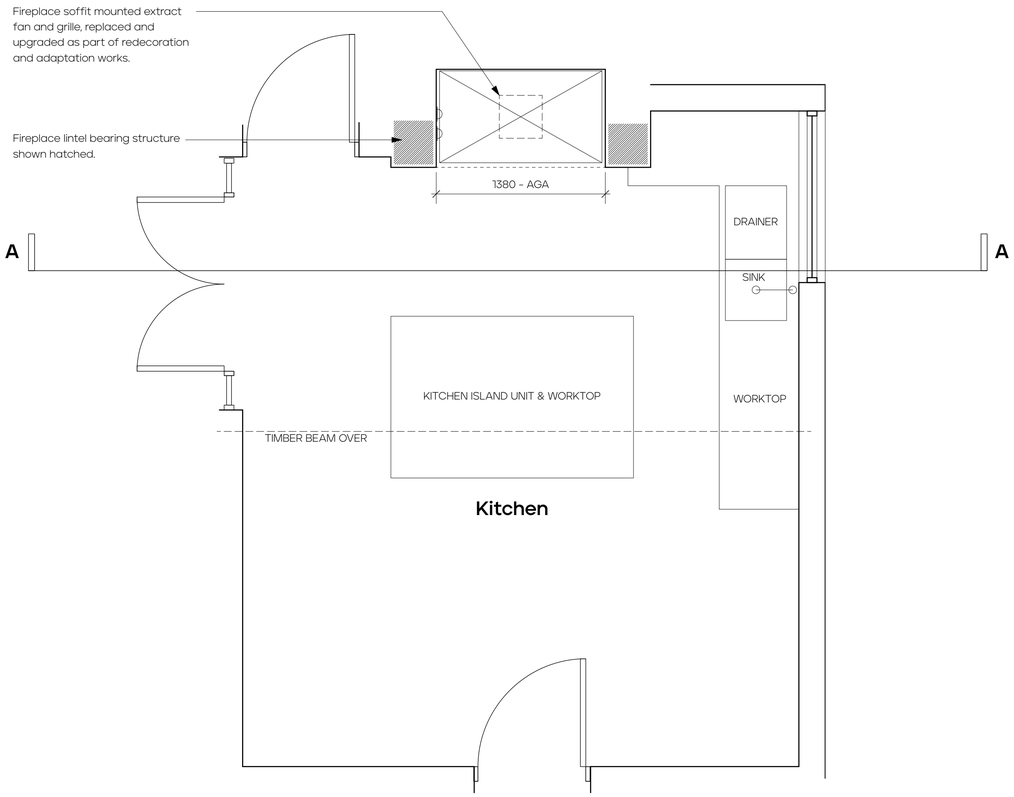

4 **Proposed Kitchen Plan**
Scale: 1:25/1:50

0 2 3 4 5 M

N

NOTE: The contractor is responsible for the checking of all site dimensions and levels. These should be checked prior to ordering of any components and before commencement of the works on site. All discrepancies should be brought to the immediate attention of the Contract Administrator.

KEY:

rev	date	notes	drawn	chkd
01	12.07.23	Issued for Listed Building Consent	JS	LR

Loop Architects Ltd
40 Bourne Avenue, Salisbury, SP1 1LS
T: 01722 273 194
E: hello@looparchitects.co.uk

project title: Fielding House	date of origin: 03/07/2023	scale: 1:25
client: Mr & Mrs Sigler	drawing title: Existing and Proposed Internal Details	
status: LBC	drawing reference: 2314-400	revision: 01