




SITE LOCATION PLAN
AREA 2 HA
SCALE 1:1250 on A3
CENTRE COORDINATES: 428288, 171928

BLOCK/SITE PLAN
AREA 90m x 90m
SCALE 1:500 on A3
CENTRE COORDINATES: 428288, 171928

Scale 1-200 @A3

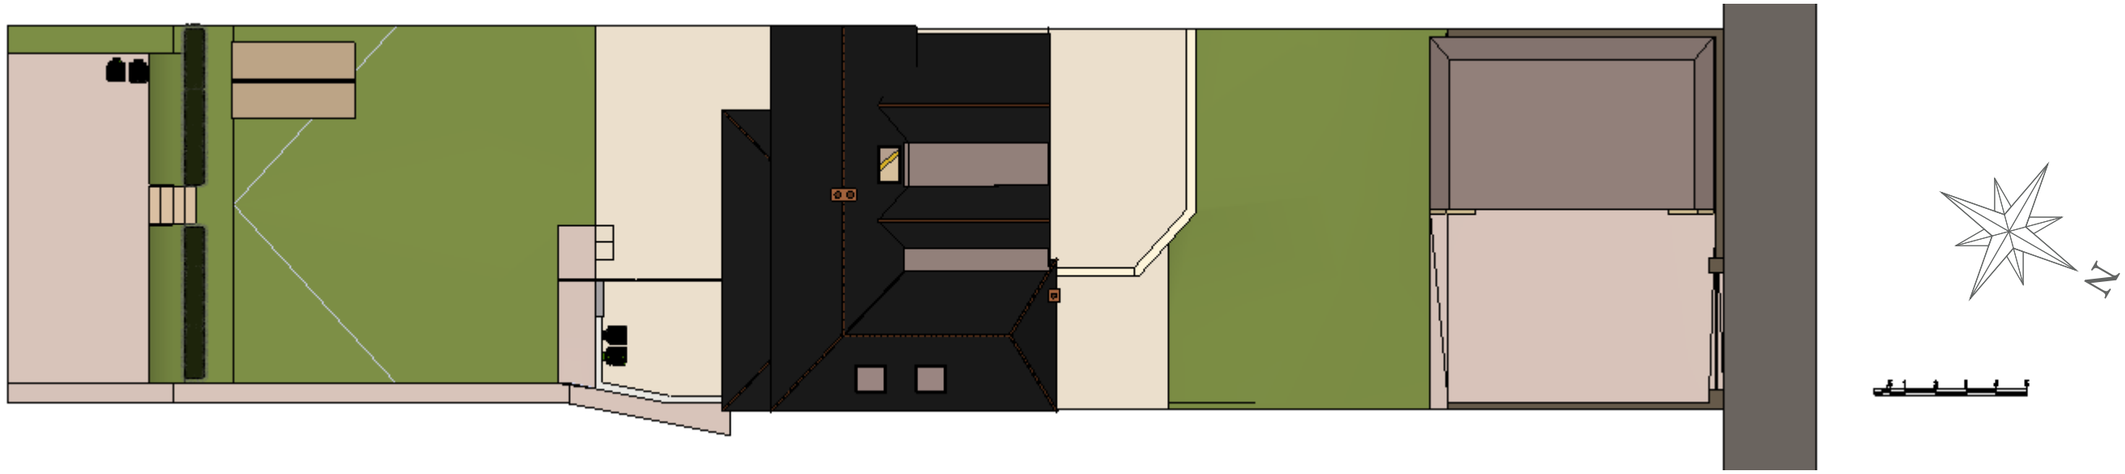

GAP Consulting