© This Drawing is the copyright of benjamin + beauchamp architects ltd.

benjamin + beauchamp architects ltd accept no liability for any expense, loss or damage of whatsoever nature and however arising from any variation made to this drawing; or in the execution of the work to which it relates, which has not been referred to them and their approval obtained.

P:\Longleat - Longleat House - 0155\Drawings, Photos & Graphics\B2 Drawings\Drawing board\0155-05 Windows\0155-05.P.009 Existing and Proposed West Elevations 1_20@A1.dwg



1 Existing West elevation

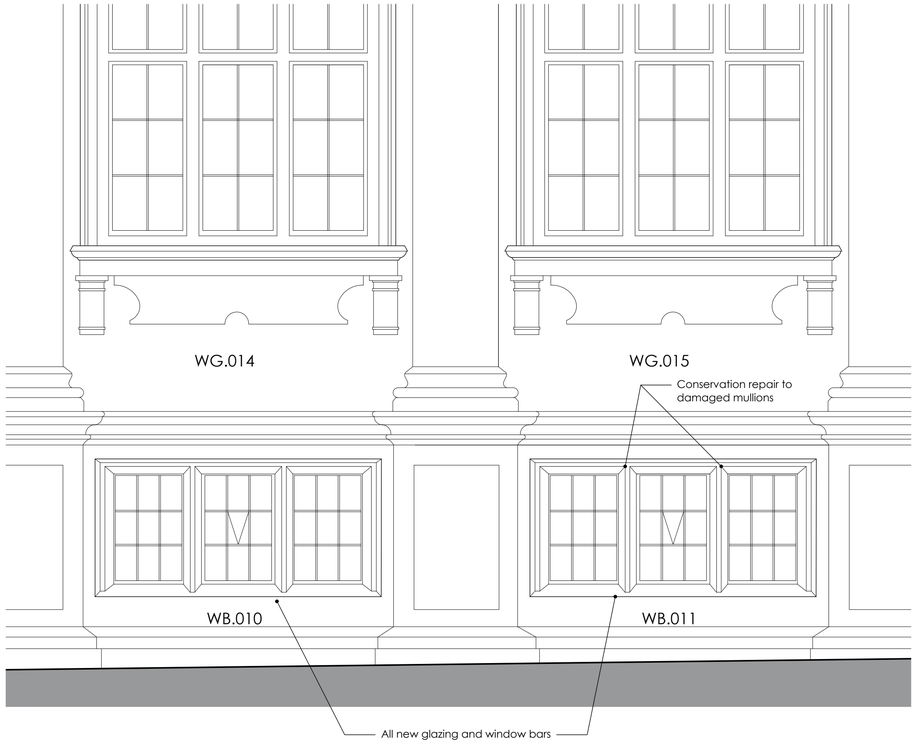

2 Proposed West elevation

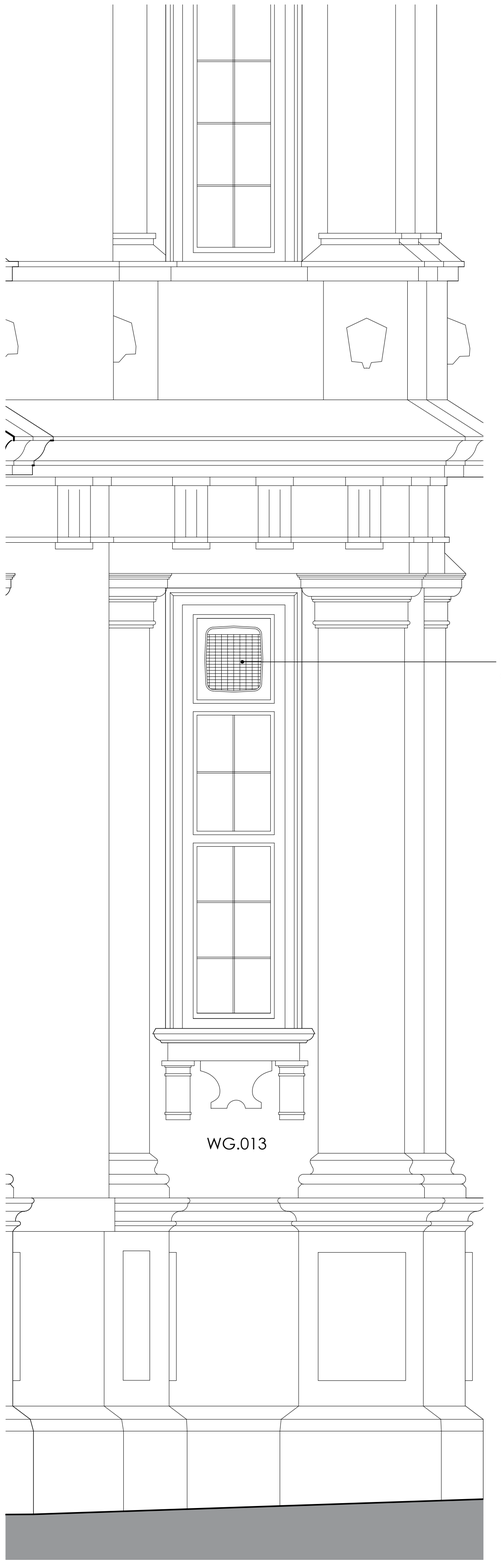

3 Existing West elevation Section A

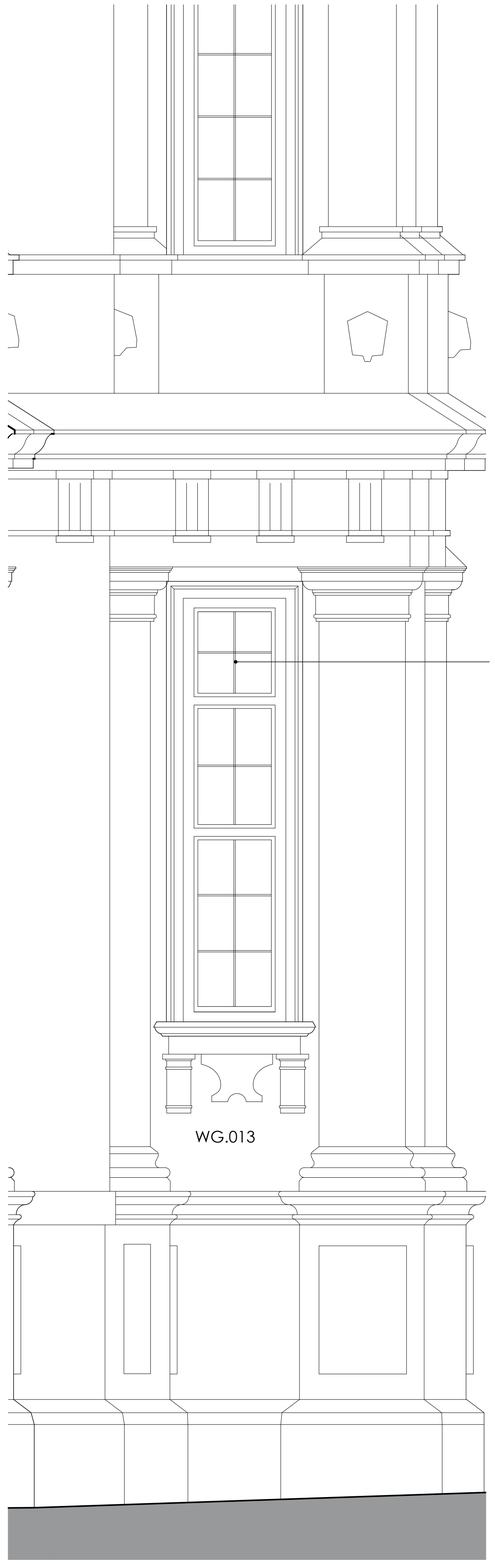

4 Proposed West elevation Section A

KEY:

1 - 10mm thick obscure glass with pattern
2 - 10mm thick obscure glass with different pattern
3 - 10mm thick modern glass with vent holes and iron bars behind
4 - Metal casement with modern glazing
5 - Timber casement with glazing bars + mirrored glass
6 - Timber casement with mirrored glass
7 - Mesh with two embedded iron bars
8 - Timber framed window with louvres

1:20
metres
0 1 2

Revision | Date | Initials | Notes

Project
LONGLEAT
Longleat House

Title
Existing and Proposed West Elevations

Stage
PRELIMINARY

benjamin + beauchamp
architecture design conservation
the borough studios, the borough,
wedmore, somerset BS28 4EB
T 01934 713313 **F** 01934 713314

Drawn By: GC | Date: 10/05/23 | Scale: 1:20 at A1
Drawing No: 0155-05.P.009 | -

studio@b2architects.com www.b2architects.com