
© This Drawing is the copyright of benjamin + beauchamp architects ltd.

All dimensions to be checked on site by contractor and not scaled from this drawing.

benjamin + beauchamp architects ltd accept no liability for any expense, loss or damage of whatsoever nature and however arising; from any variation made to this drawing; or in the execution of the work to which it relates, which has not been referred to them and their approval obtained.

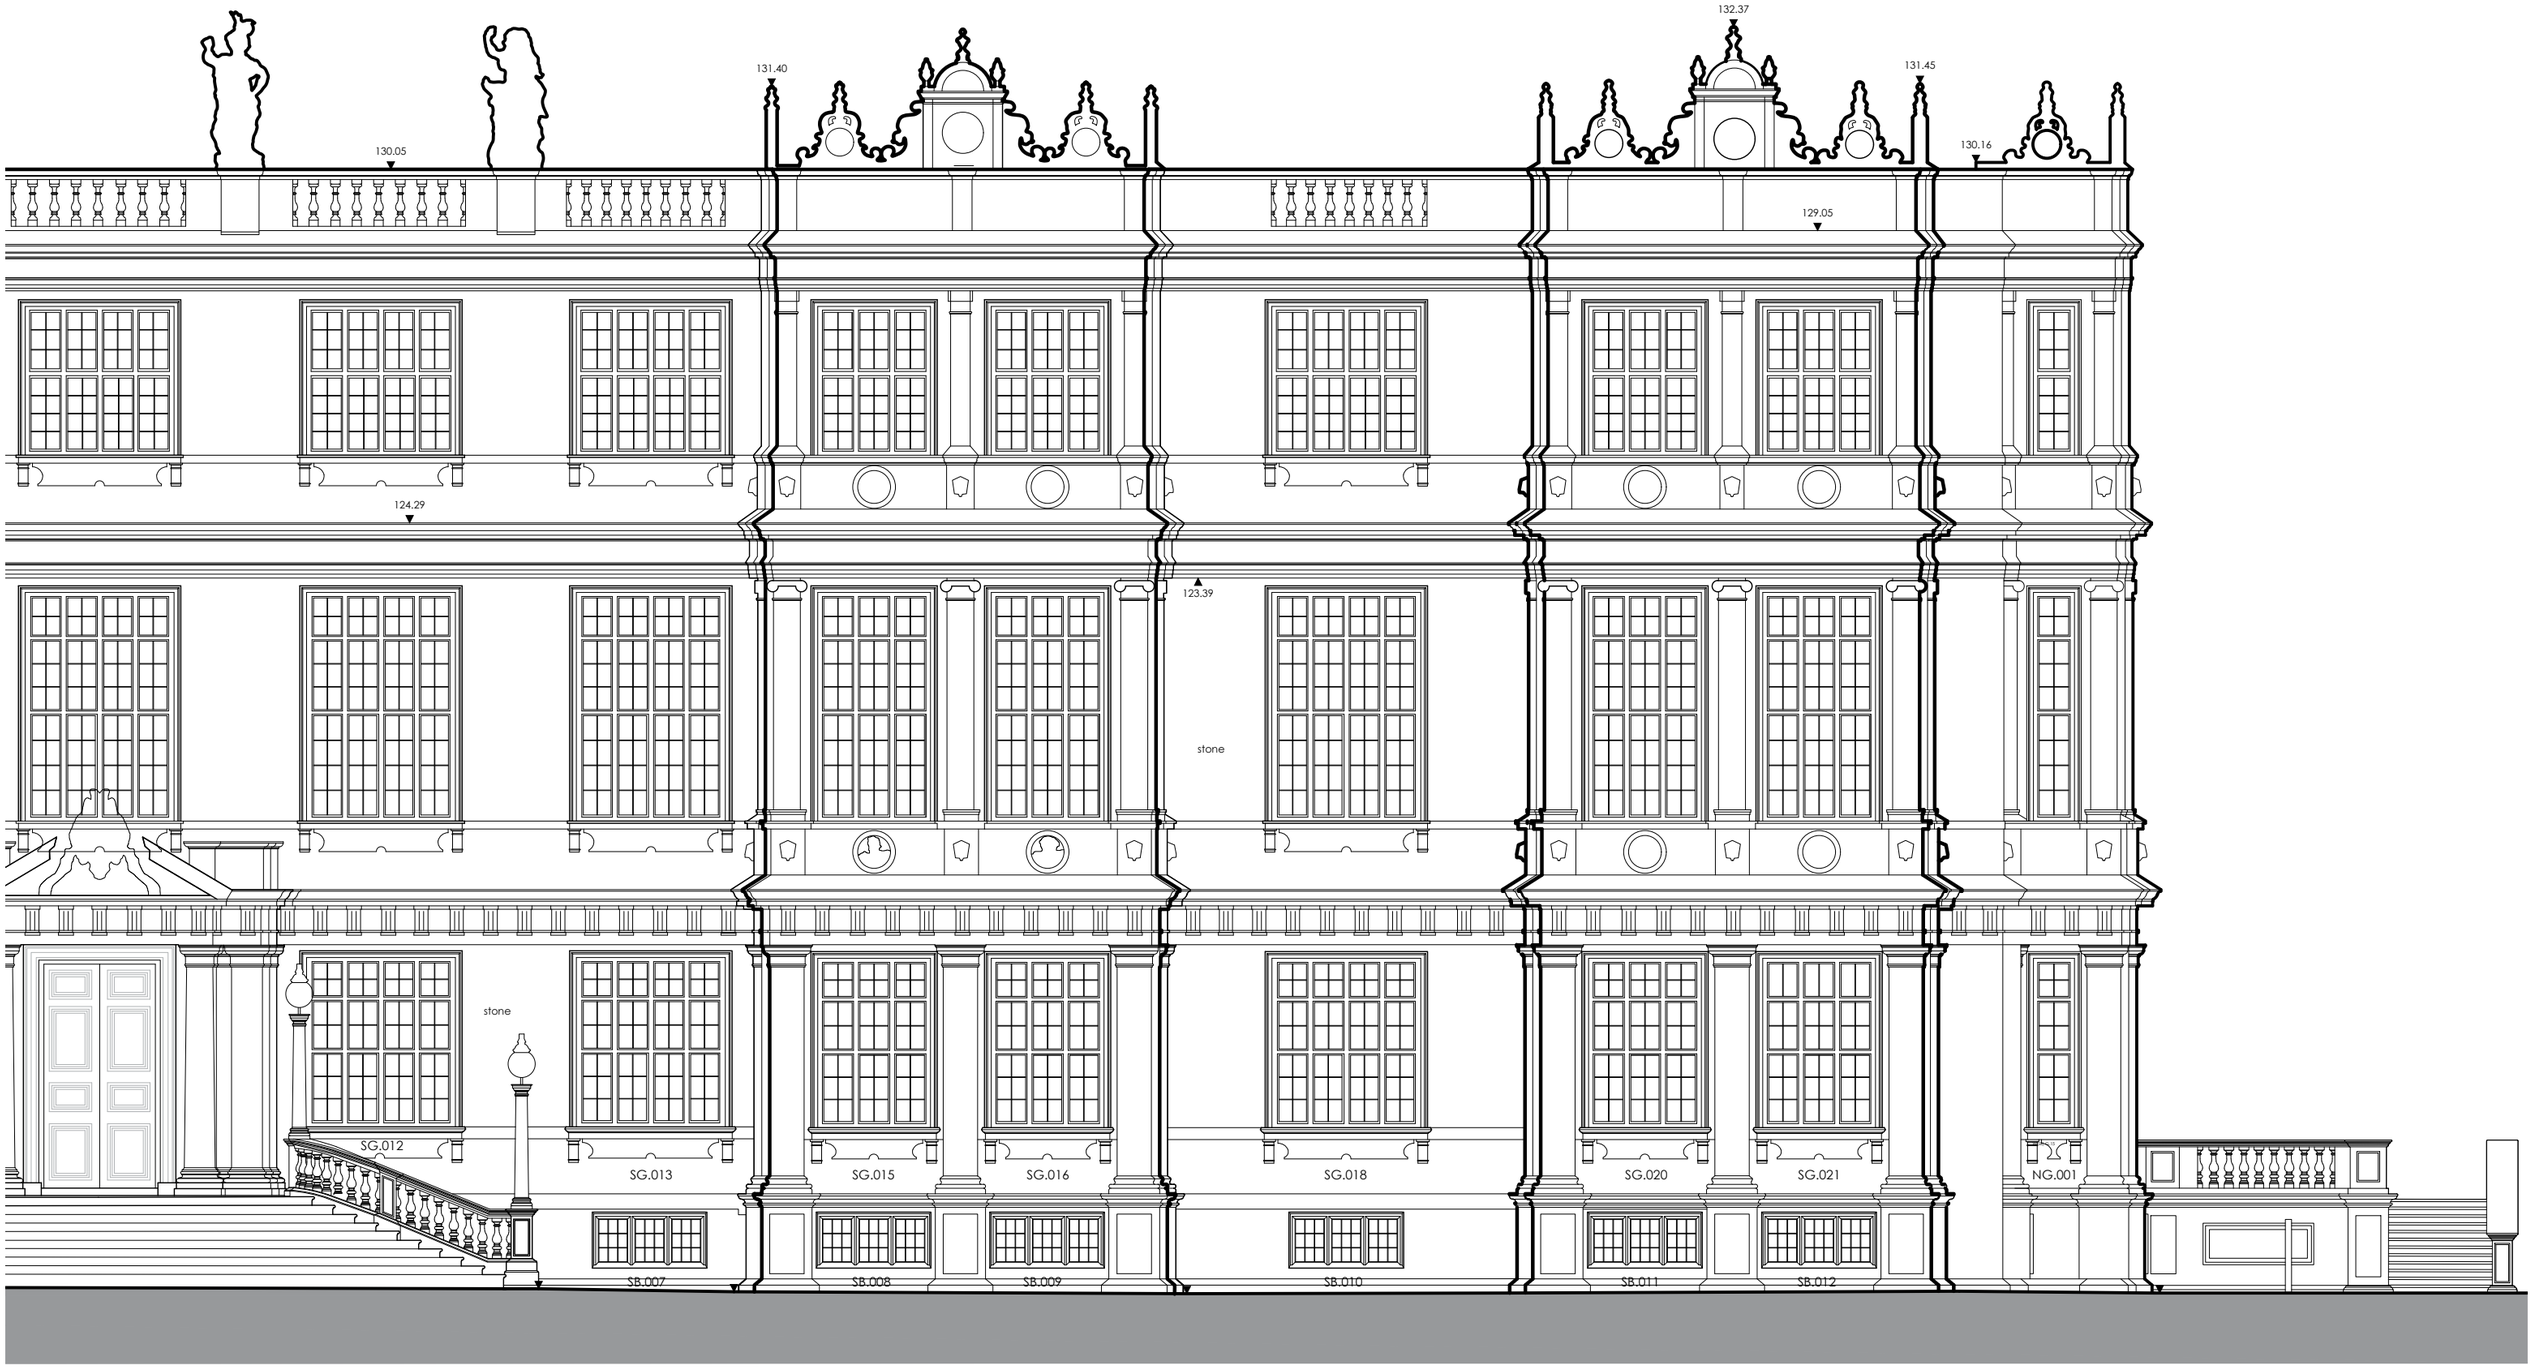

1:100

metres 2 4 6 8 10

benjamin + beauchamp
architecture design conservation
the borough studios, the borough,
wedmore, somerset BS28 4EB
T 01934 713313 **F** 01934 713314

Project: LONGLEAT, Longleat House

Stage: Sketch

Title: Survey South Elevation Sheet 2 of 2

Drawn By	Date	Scale
JLB	05/05/23	1:100 at A3

Drawing No.: 0155-05.S.006 -

Revision	Date	Initials	Notes

P:\Longleat - Longleat House - 0155\Drawings, Photos & Graphics\B2 Drawings\Drawing board\0155-05 Windows\0155-05.S.06 South Elevation Sheet 2 of 2.dwg