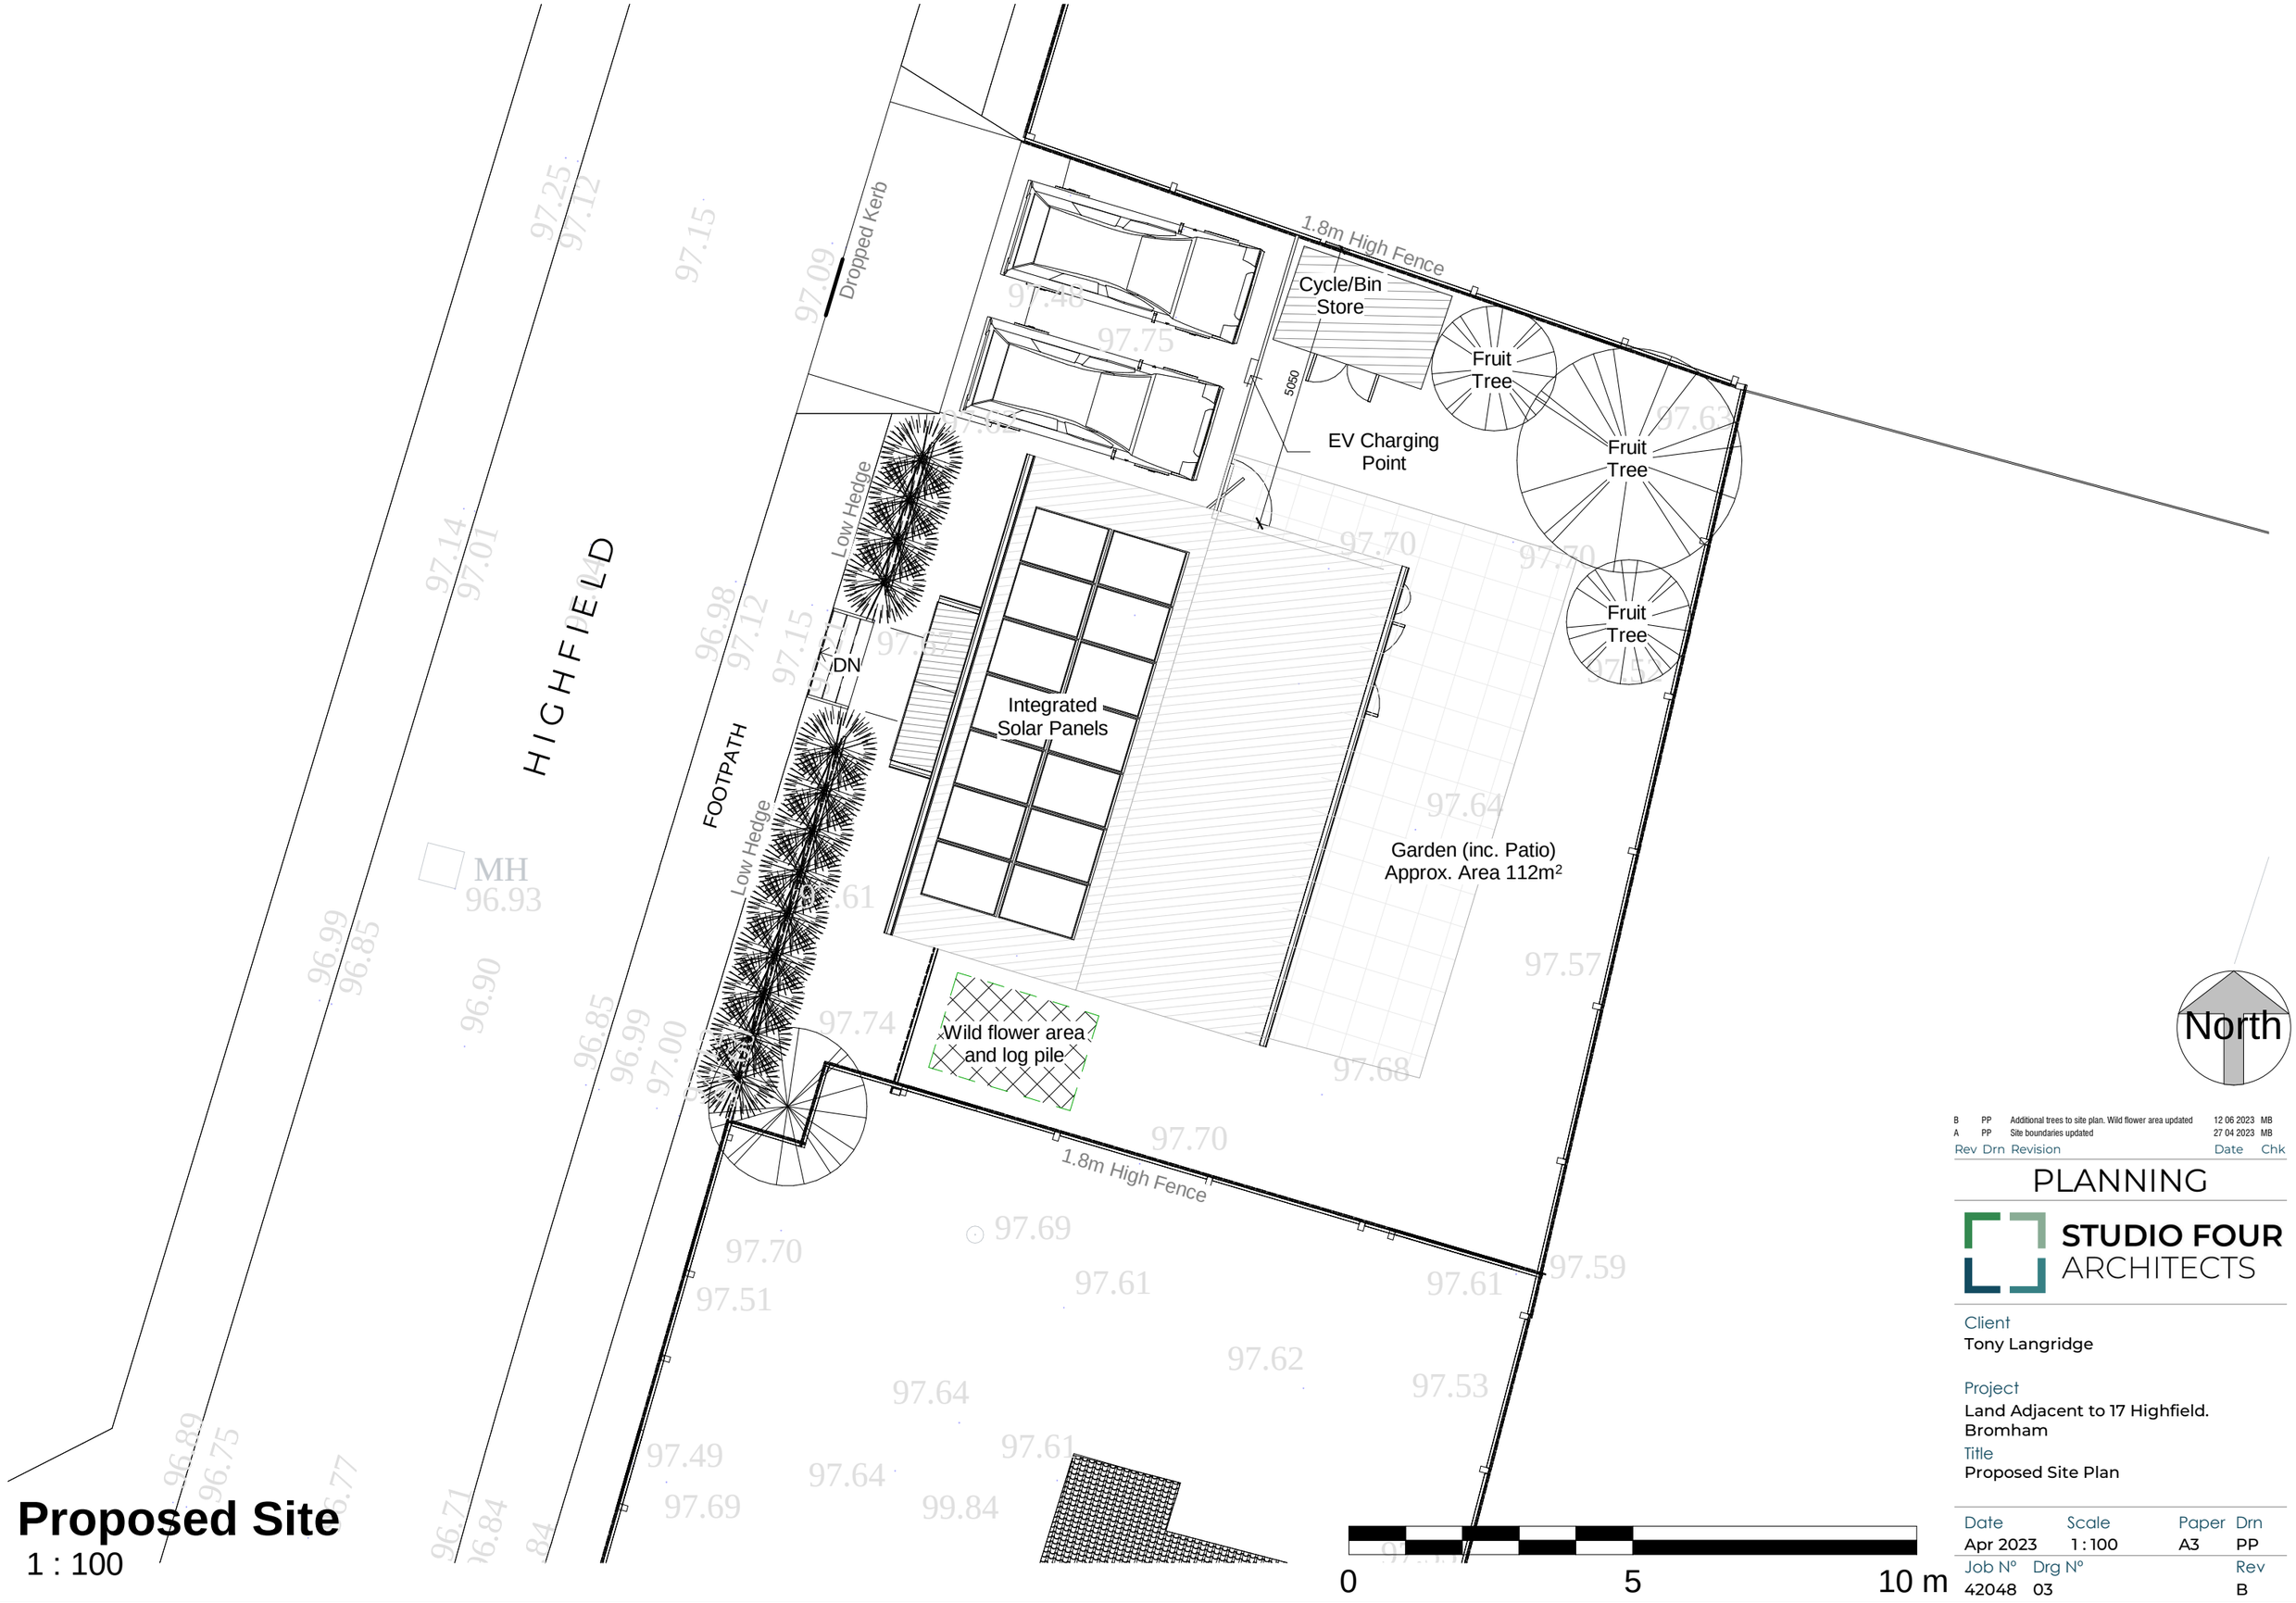

Proposed Site

1 : 100

Rev	Drn	Revision	Date	Chk
B	PP	Additional trees to site plan. Wild flower area updated	12 06 2023	MB
A	PP	Site boundaries updated	27 04 2023	MB

PLANNING

STUDIO FOUR ARCHITECTS

Client
Tony Langridge

Project
Land Adjacent to 17 Highfield.
Bromham

Title
Proposed Site Plan

Date	Scale	Paper	Drn
Apr 2023	1 : 100	A3	PP

Job N°	Drg N°	Rev
42048	03	B