Notes:
This drawing is protected by copyright. No part of this document may be reproduced, altered, or transmitted in any form or by any means without permission.
Do not scale off these drawings for construction purposes. If any discrepancies are found, please contact Proctor Watts Cole Rutter.

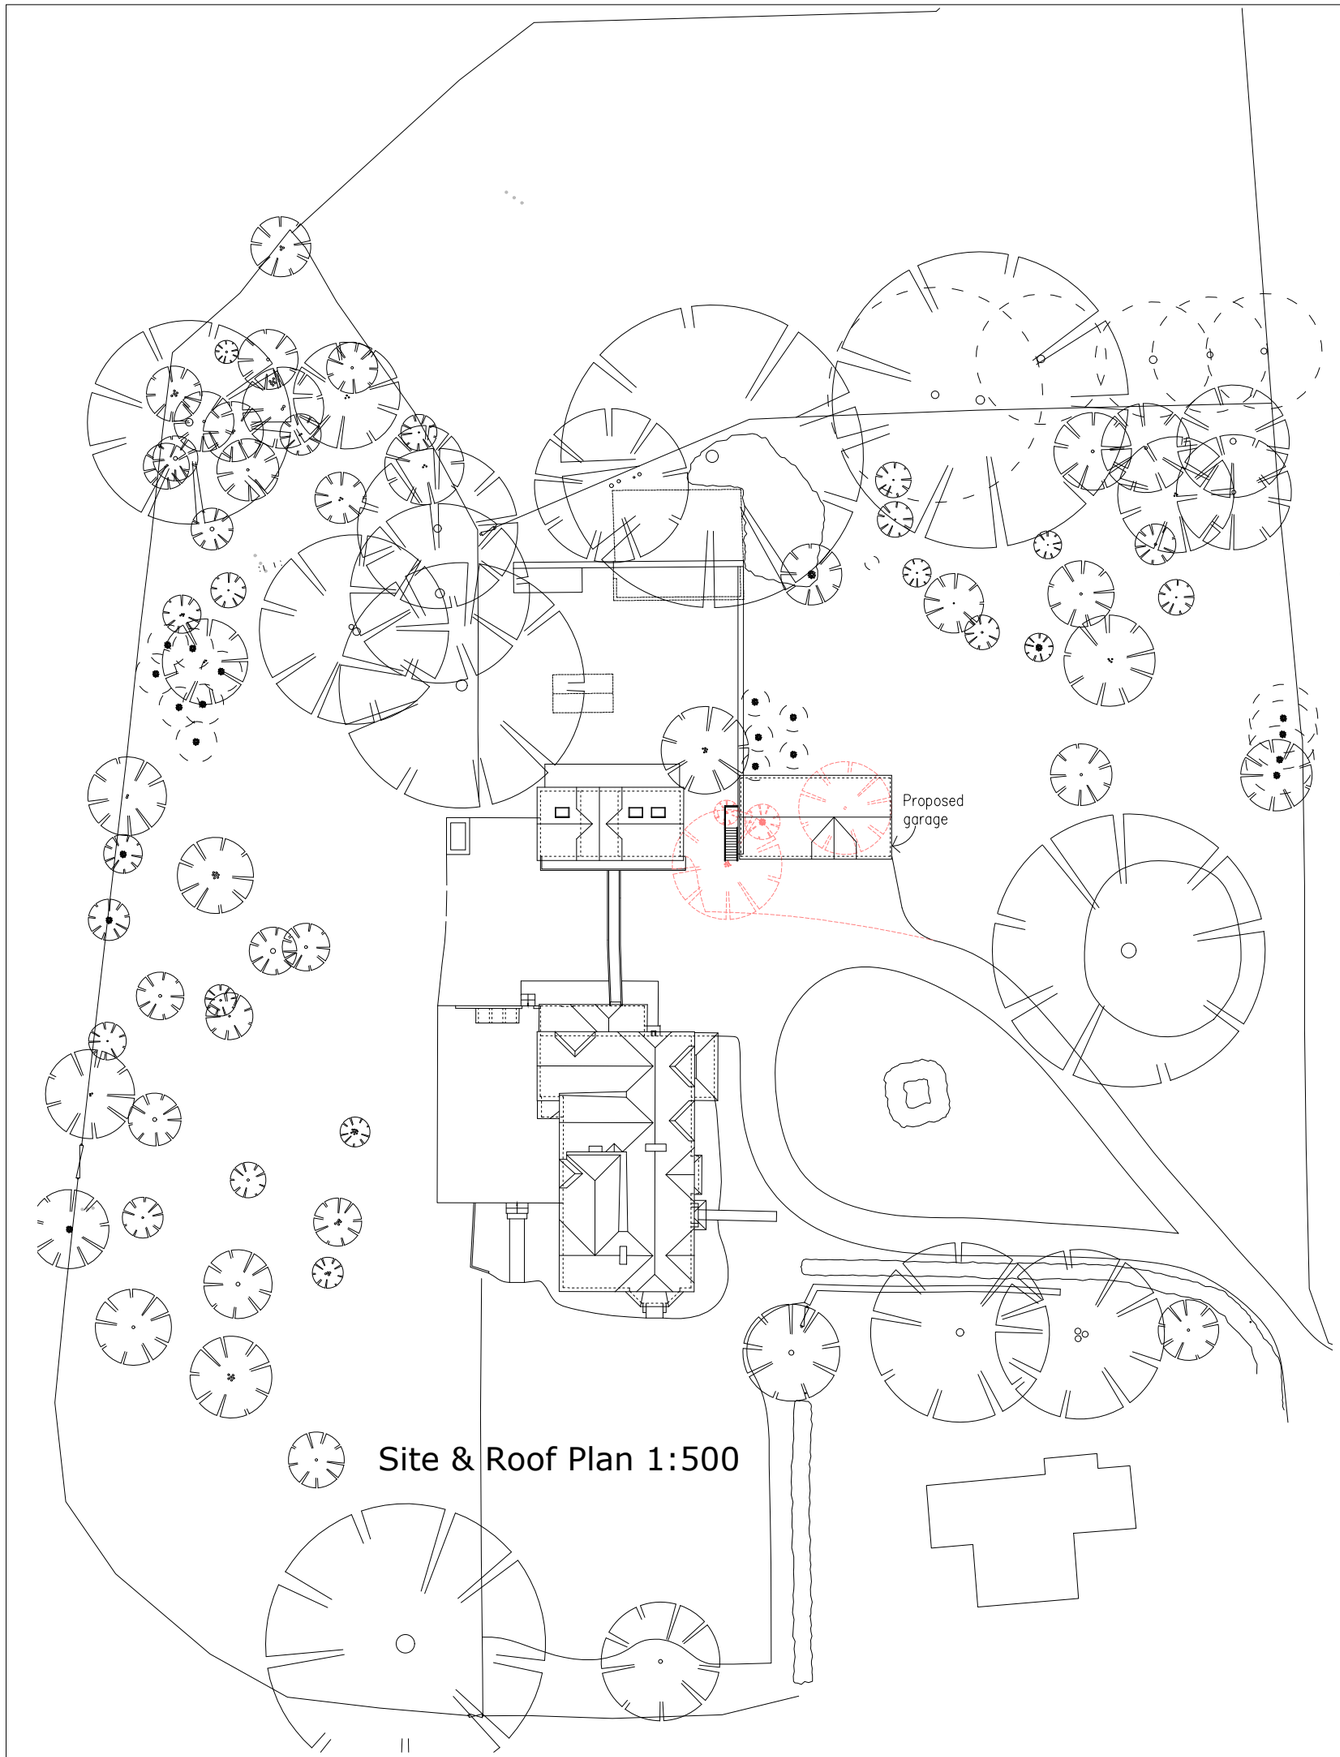

Site & Roof Plan 1:500

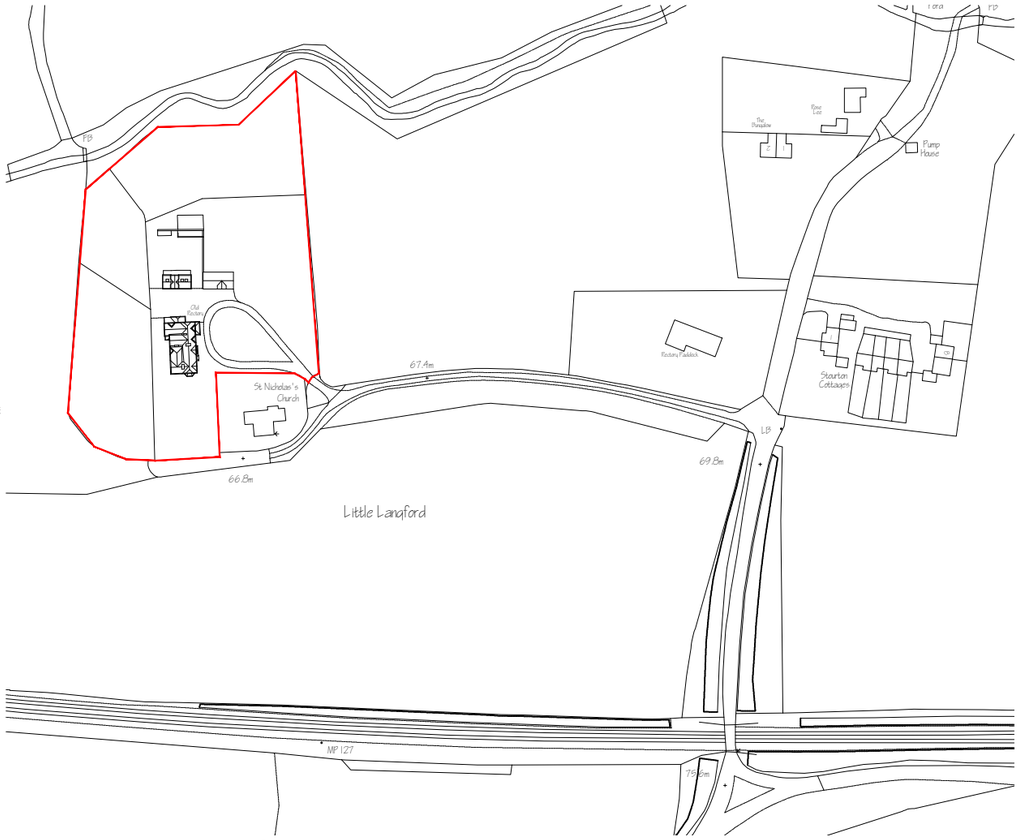

Location Plan 1:2500

Rev	Description	Drawn By	Date

Client: Mr & Mrs Wichary	Drawn By: SF
Dwg Title: Proposed Garage-Site, Roof & Location Plan	Checked By: BW
Project: The Old Rectory, Little Langford, Salisbury, Wilts	Scale: As shown on A3
	Date: 10/7/23
Job No.: 5167 P01	Revision:

1:500 0 5 10 20

1:2500 0 50 100

PWCR

ARCHITECTS | TOWN PLANNERS

PWCR, Grosvenor House, Bleke Street, Shaftesbury, Dorset SP7 8AW
01747 851881
www.pwcr.co.uk
mail@pwcr.co.uk
RIBA Chartered Practice