

Existing Site Plan

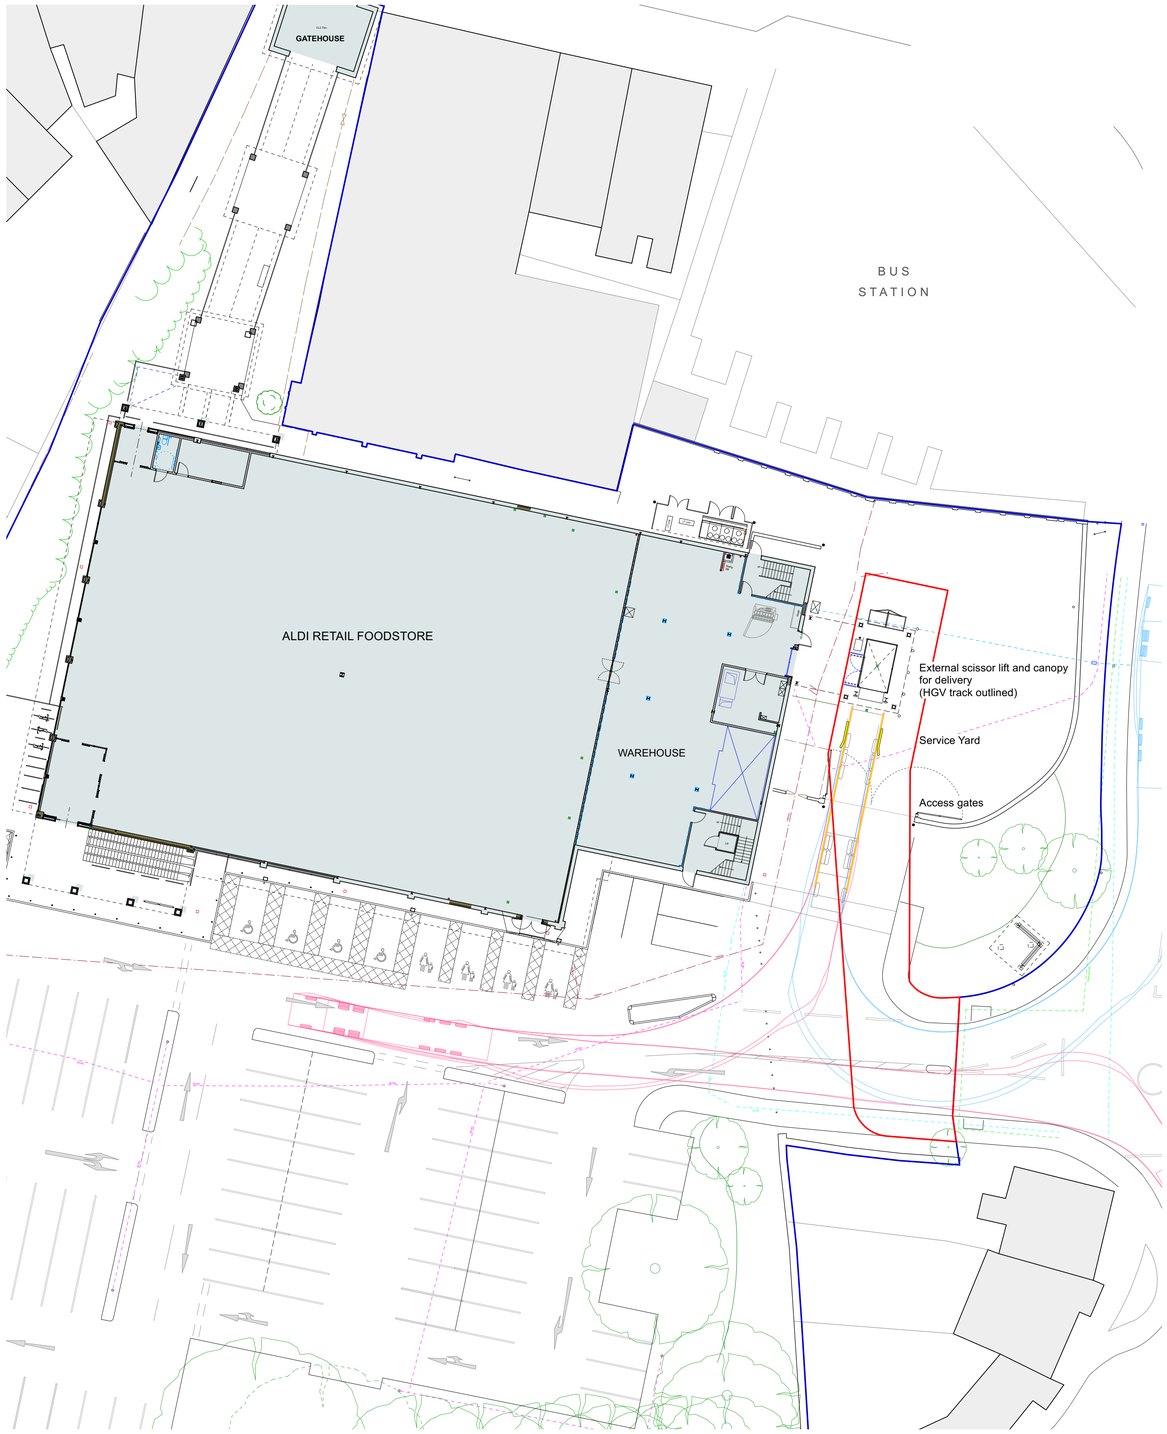

Proposed Site Plan

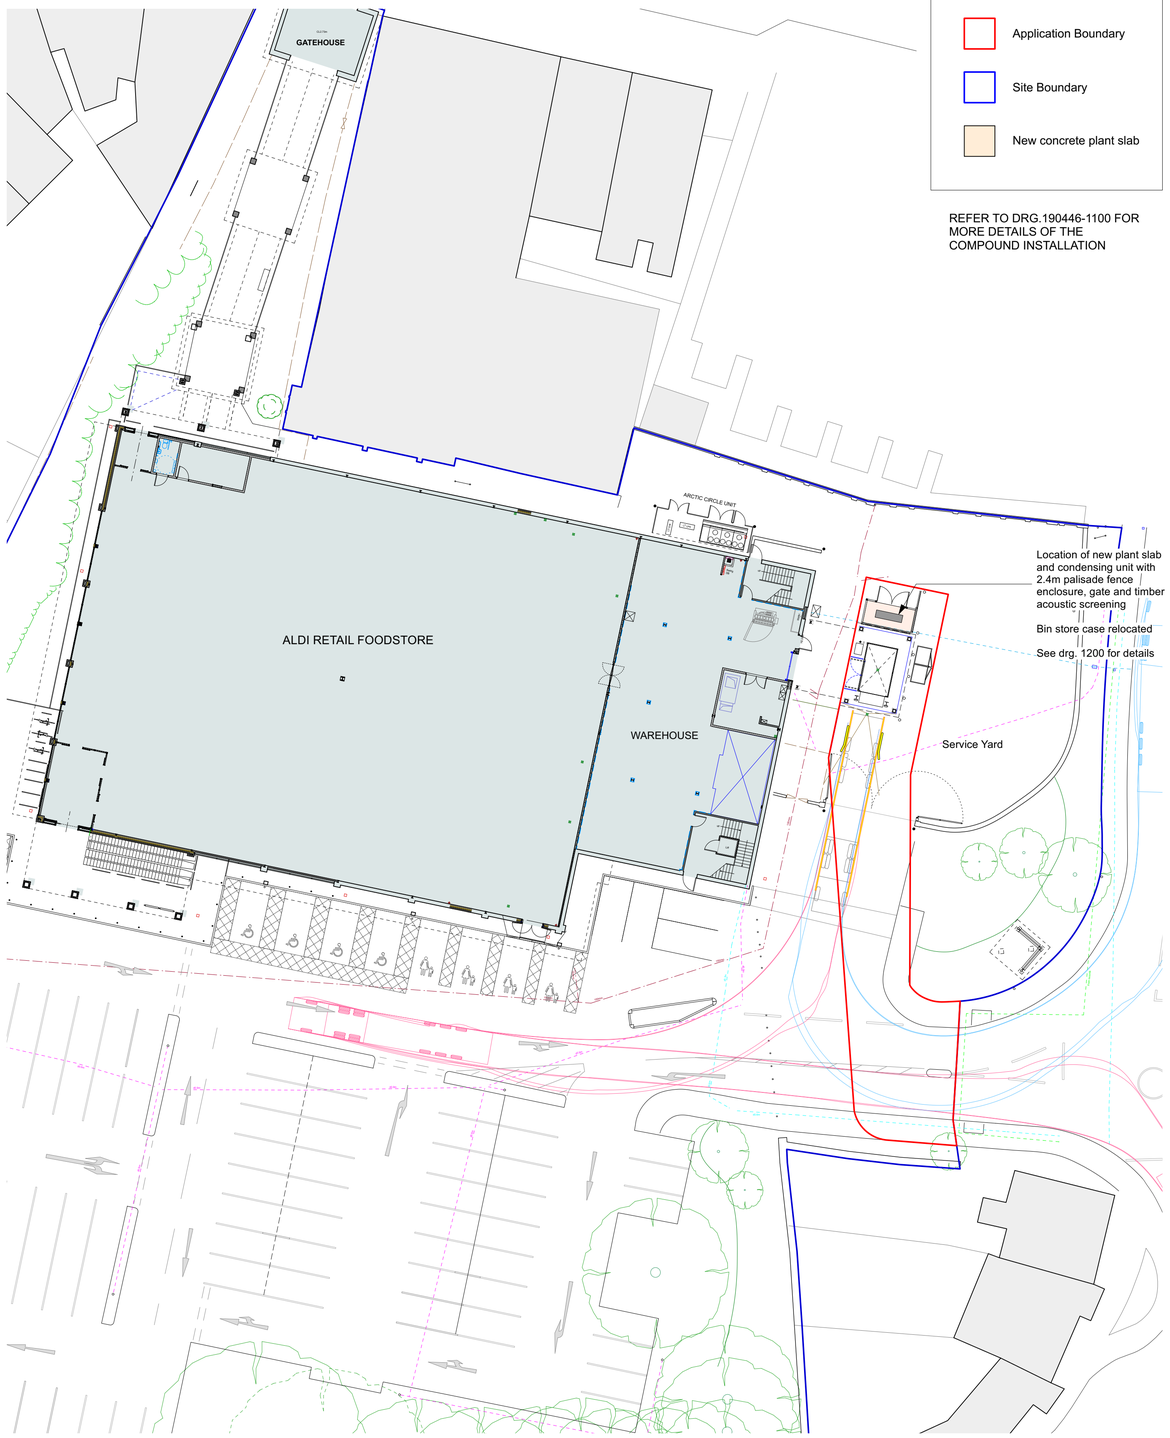

KEY:

- Application Boundary
- Site Boundary
- New concrete plant slab

REFER TO DRG.190446-1100 FOR MORE DETAILS OF THE COMPOUND INSTALLATION

N

Scale 1:250 @ A1

0 5 10 15 20 25 30 M

Kendall Kingscott

Chartered Architects
Chartered Building Surveyors
Interior Designers
CDM Services

Glentworth Court, Lime Kiln Close
Stoke Gifford, Bristol BS34 8SR
+44 (0)117 931 2062
www.kendallkingscott.co.uk

Rev	Date	By	Ap	Note
P02	26/05/2023	DG	MW	Plant location updated in line with K2 proposals
P01	11/05/23	DG	MW	Drawing issue.

Project: ALDI Amesbury, Salisbury Street
New Plant Equipment

Client: ALDI Stores Ltd

Drawing Title: Existing and Proposed Site Plan

Project Number	Drawing Number	Revision
190446-1100		P02

Scale	Paper Size	Filename	Date	Drawn	Checked	Purpose/Status
1:250	ISO A1	190446 Plant Compound Proposal.vwx	11/05/2023	DG	MW	PLANNING

© Copyright
Do not scale this drawing
Check all dimensions and levels on site
Only to be used on the site for which designed. The electronic transmission of designs/information contained in this drawing is carried out entirely at the User's risk and Kendall Kingscott Ltd. will have no liability for any errors or inaccuracies arising therefrom. The production of amended or updated information from this said designs/information by the User is entirely the responsibility of the User and Kendall Kingscott Ltd. shall have no responsibility in respect thereof whatsoever.