Site Address:
Aldi,
Salisbury Road,
Amesbury,
SP4 7DH

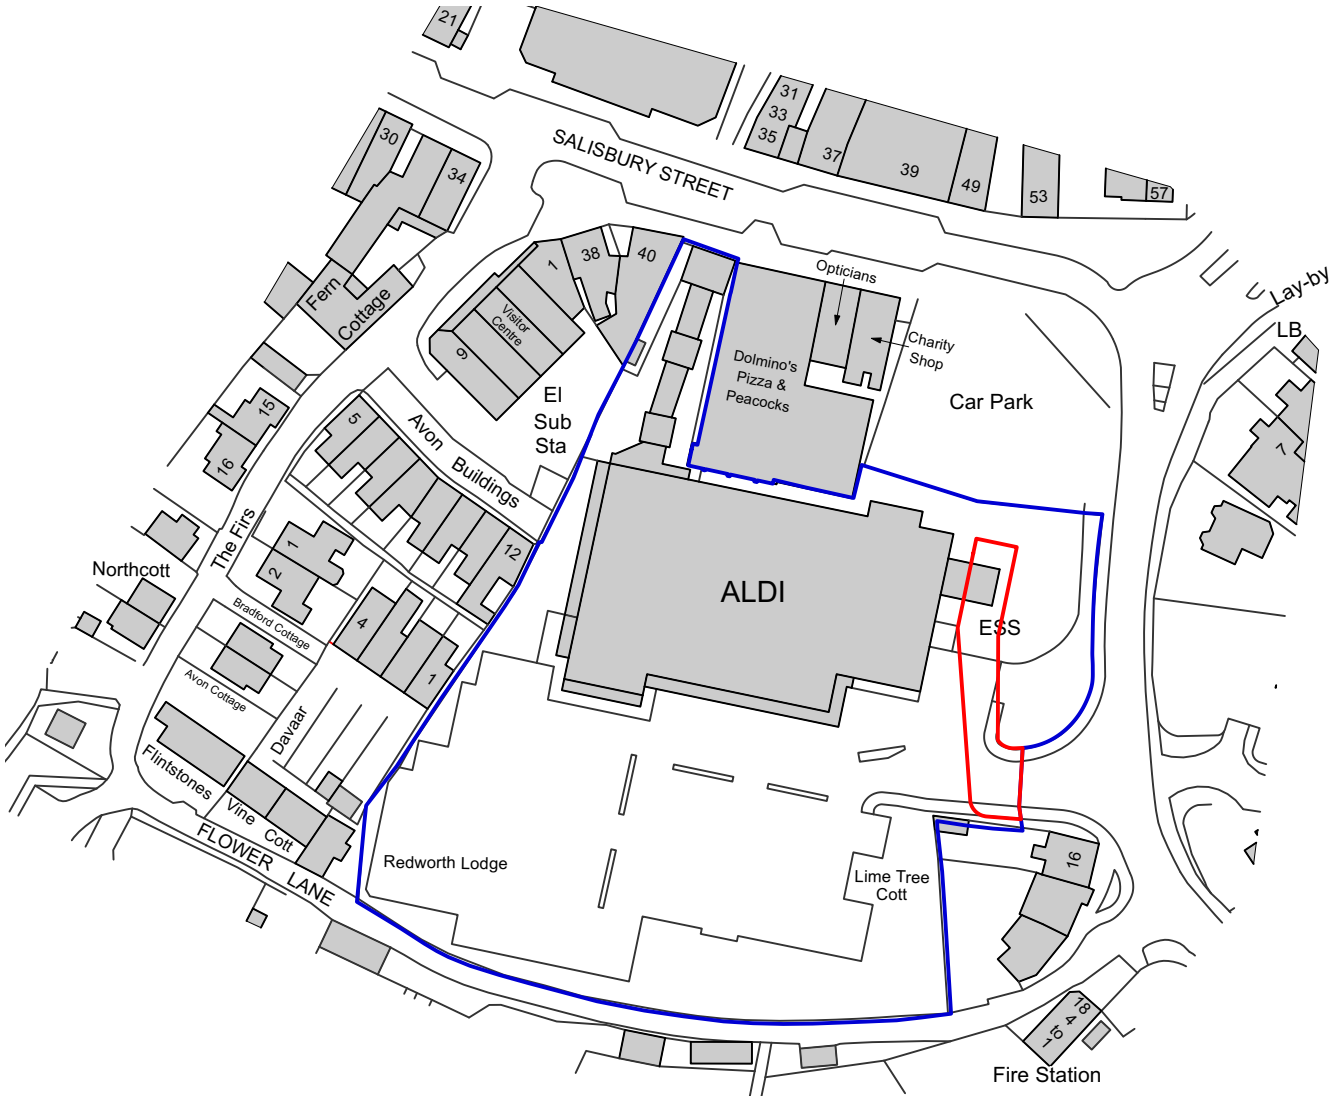

Key:

Application Boundary
- 310m²
- 0.07 acres

Site Boundary

0 25 50 75 M

Scale 1:1250 @A4

Kendall Kingscott

Rev	Date	By	Ap	Note
P03	05/07/23	DG	MW	Boundary adjusted
P02	25/05/23	DG	MW	Site area updated
P01	11/05/23	DG	MW	Drawing issue.

Chartered Architects
Chartered Building Surveyors
Interior Designers
CDM Services

Glentworth Court, Lime Kiln Close
Stoke Gifford, Bristol BS34 8SR
+44 (0)117 931 2062
www.kendallkingscott.co.uk

Project
ALDI Amesbury, Salisbury Street
New Plant Equipment

Drawing Title
Site Location Plan

Client
ALDI Stores Ltd

Project Number	Drawing Number	Revision
190446-1000		P03

Scale	Paper Size	Filename	Date	Drawn	Checked	Purpose/Status
1:1250	ISO A4	190446 Plant Compound Proposal.vwx	11/05/2023	DG	MW	PLANNING

© Copyright
Do not scale this drawing
Check all dimensions and levels on site

Only to be used on the site for which designed. The electronic transmission of designs/information contained in this drawing is carried out entirely at the User's risk and Kendall Kingscott Ltd. will have no liability for any errors or inaccuracies arising therefrom. The production of amended or updated information from the said designs/information by the User is entirely the responsibility of the User and Kendall Kingscott Ltd. shall have no responsibility in respect thereof whatsoever.