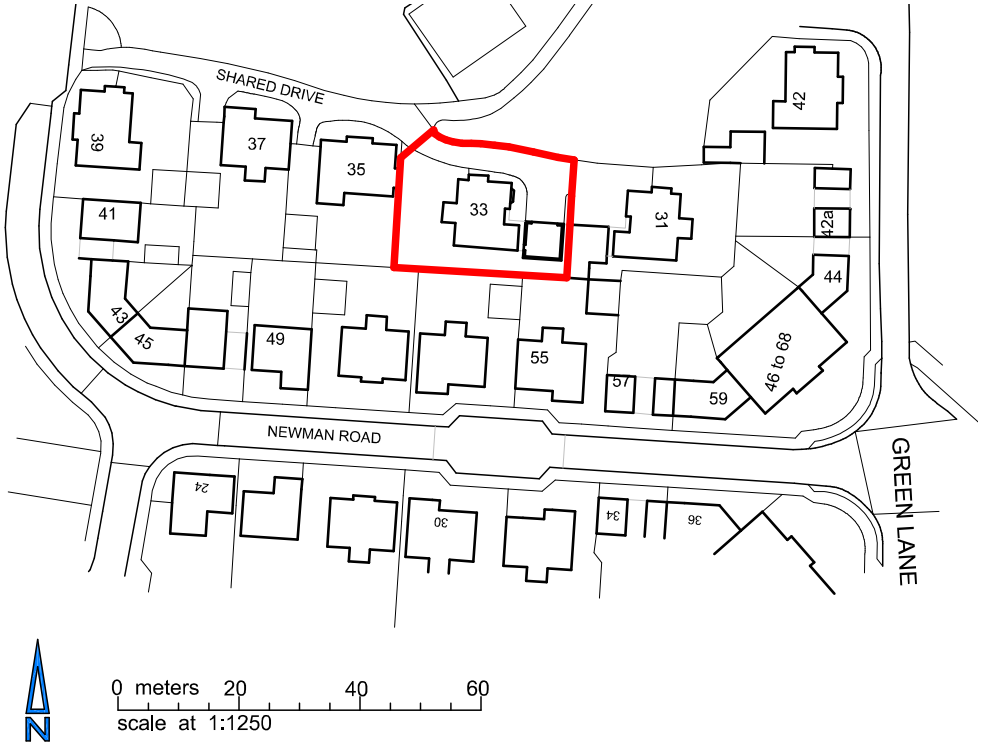

REVISIONS

RIBA Chartered Practice

This drawing is the Copyright of PKA Architects Ltd
Registered in England and Wales No 8605083.
THIS IS A PLANNING DRAWING AND MUST NOT
BE USED FOR CONSTRUCTION PURPOSES
Any OS copyright data on this drawing is reproduced under licence

THE Green REGISTER OF CONSTRUCTION PROFESSIONALS

FILE PATH

DATE PRINTED Monday, 30 January, 2023

CLIENT The Sedgwick family

SITE 33 Newman road, Devizes SN10 5LE

DRAWN pk/ DATE 30-01-2023 SCALE 1:1250@A4

TITLE Location Plan

STATUS ISSUED FOR PLANNING APPLICATION

DRAWING NUMBER location _ 2055-PLANNING-1.dwg

PKA ARCHITECTS
PKA Architects Ltd RIBA CHARTERED PRACTICE
Featherbrook, Whistley Road, Potterne, Devizes, Wiltshire. SN10 5TD
tel 01380-725688 peter@pka-architects.com www.pka-architects.com