



North Elevation




West Elevation

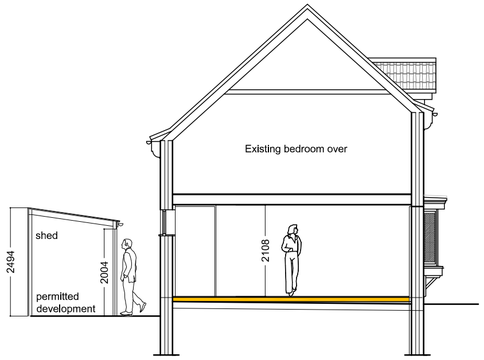

Section

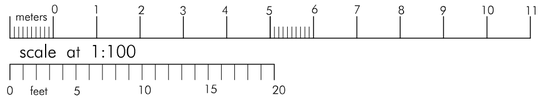


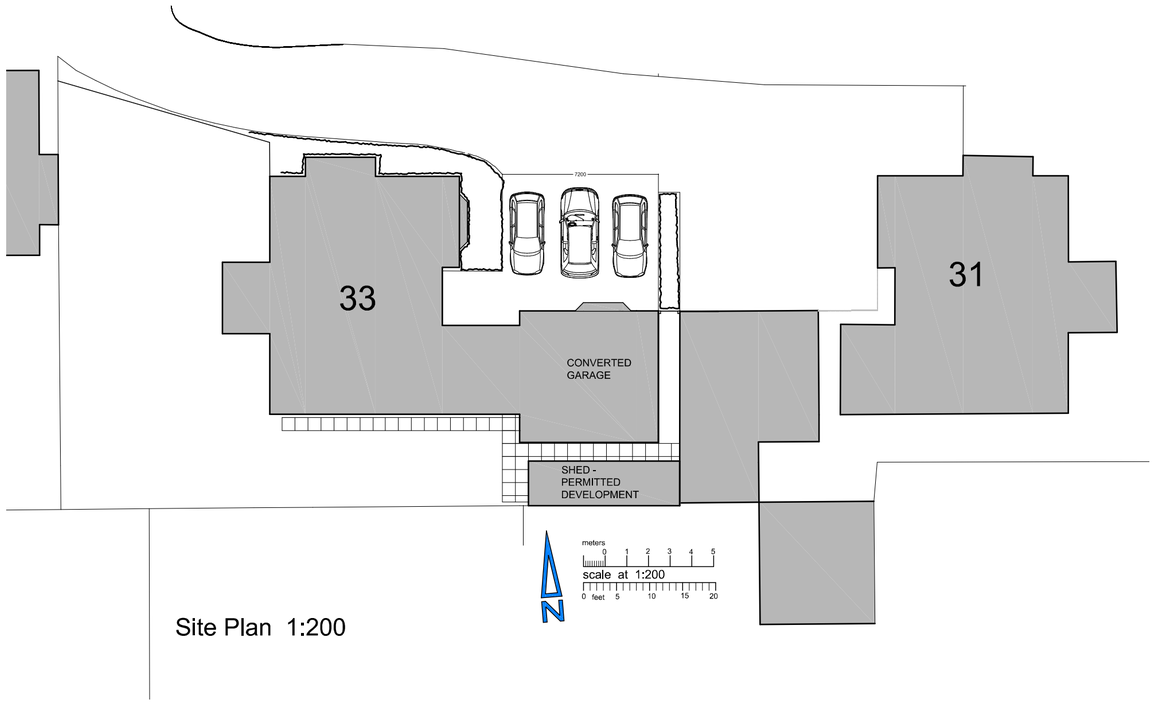

Site Plan 1:200



South Elevation

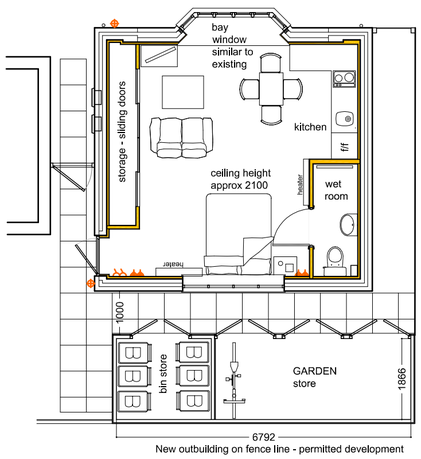

Plan 1:100

RIBA Chartered Practice

© This drawing is the Copyright of PKA Architects Ltd
Registered in England and Wales No 8605083.
THIS IS A PLANNING DRAWING AND MUST NOT
BE USED FOR CONSTRUCTION PURPOSES
Any OS copyright data on this drawing is reproduced under licence

THE Green REGISTER OF CONSTRUCTION PROFESSIONALS

FILE PATH C:\Users\peter\OneDrive - PKA Architects Ltd\Current Projects - TEAM PKA\2055- Sedgewick garage conversion\05- Planning\Planning 31-01-23\Application Documents\2055-PLANNING-1A.dwg

DATE PRINTED Tuesday, 21 February, 2023

REVISIONS
Rev A 21-02-2023 parking area widened to 7.2m

CLIENT The Sedgwick family

SITE 33 Newman road, Devizes SN10 5LE

DRAWN pk/ DATE 30-01-2023 SCALE 1:100&1:200@A2

TITLE Planning Proposals

STATUS ISSUED FOR PLANNING APPLICATION

DRAWING NUMBER proposal_2055-PLANNING-1A.dwg

PKA ARCHITECTS
PKA Architects Ltd
Featherbrook, Whistley Road, Potterne, Devizes, Wiltshire. SN10 5TD
tel 01380-725688 peter@pka-architects.com www.pka-architects.com
RIBA CHARTERED PRACTICE