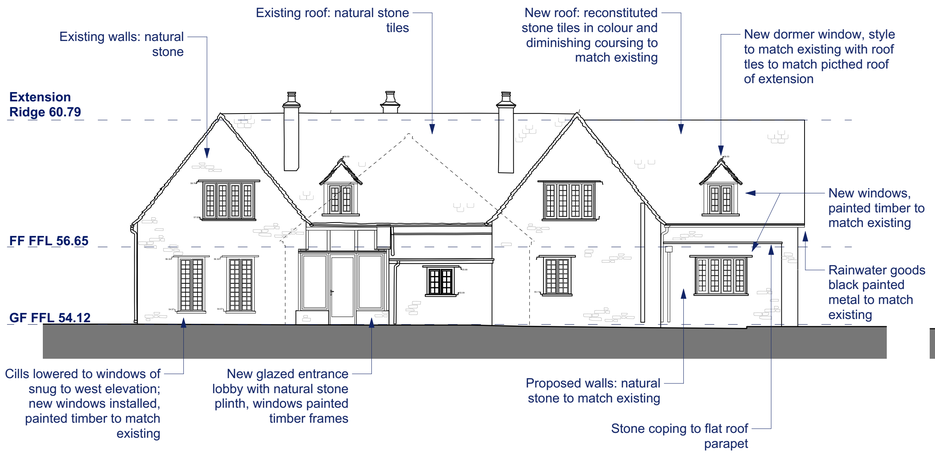

E01 West Elevation as Proposed
240 Scale 1:100 @A1

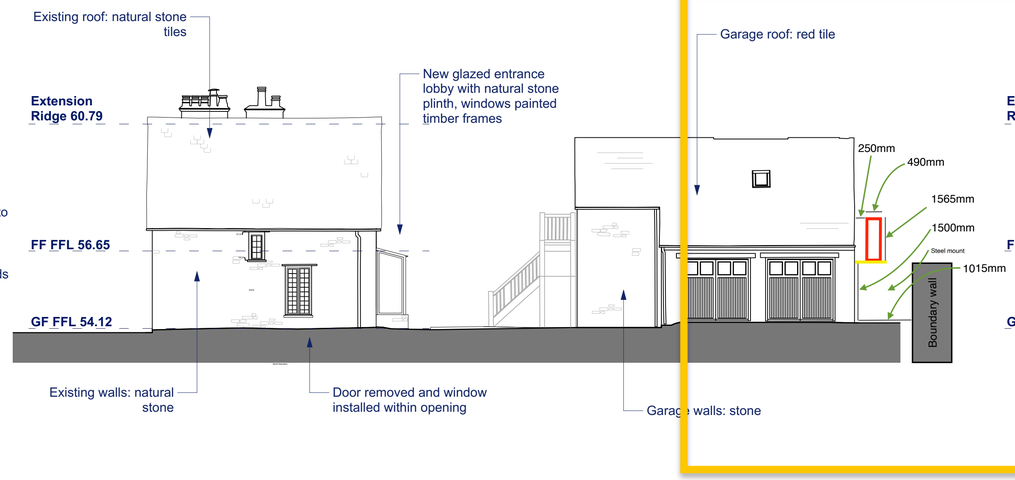

E02 North Elevation as Proposed
240 Scale 1:100 @A1

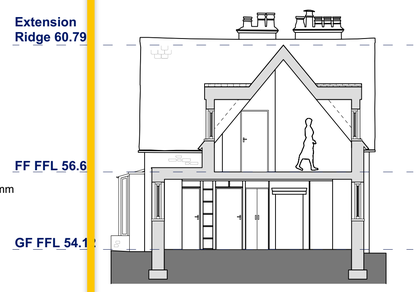

S02 Section B-B as Proposed
240 Scale 1:100 @A1

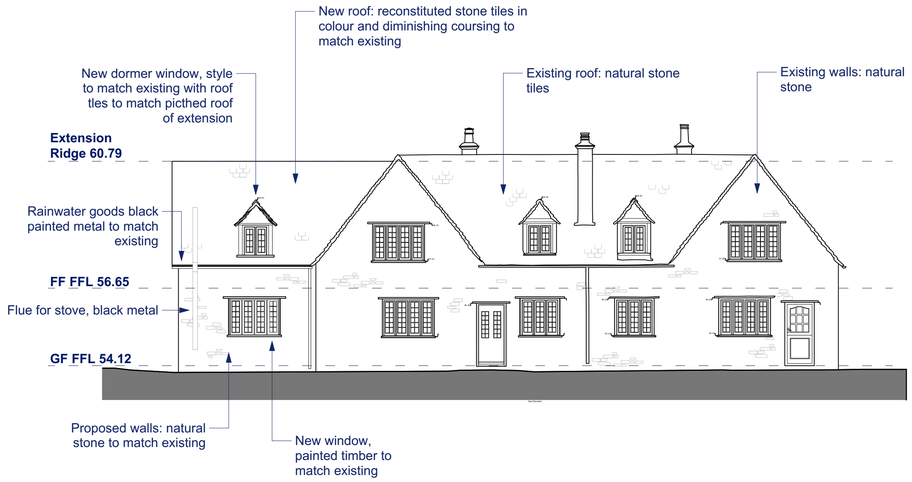

E03 East Elevation as Proposed
240 Scale 1:100 @A1

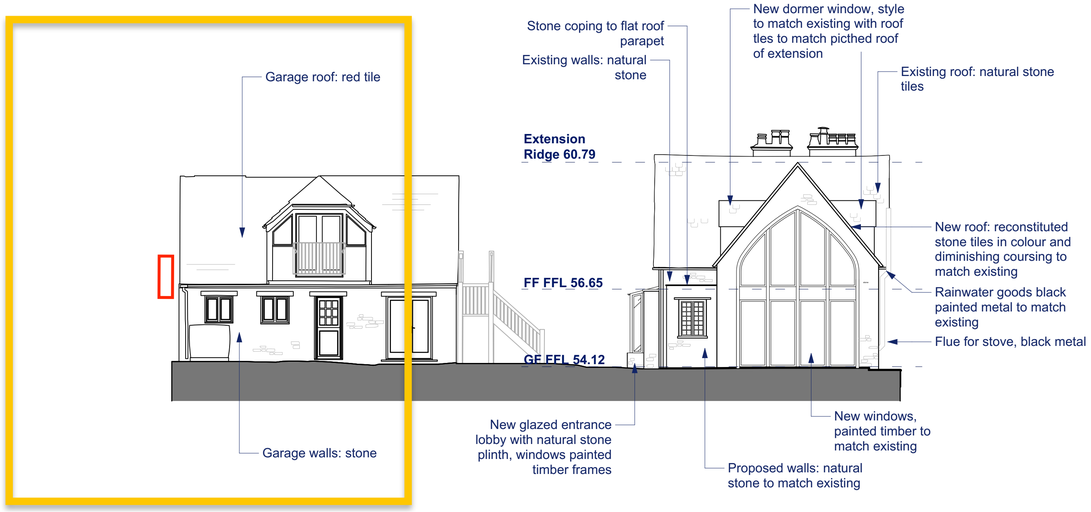

E04 South Elevation as Proposed
240 Scale 1:100 @A1

0 3 5 8 10 13 15 M

1:100 @ A1

AUSTIN DESIGN WORKS
THE OLD WAREHOUSE
OLD MARKET
NAILSWORTH
GLOUCESTERSHIRE, GL6 0DU
Tel: 01453 836 393 E: info@austindw.co.uk
ARCHITECTURE AND LANDSCAPE

REV:	DATE:	BY:	DETAILS:
A	14/10/22	VG	Draft planning issue
B	25/10/22	VG	Planning Issue

PLANNING

Westfield House
Client Details:
James and Jo Towers
Project Address:
Westfield House
226 Little Chalfield
SN12 8NN

Drawing Title: 1:100 @ A1
Elevations as Proposed

Drawing No.:	Revision:	Drawn by:	Drawing Date:	Checked by:	Checked Date:
SD 240	B	VG	28/09/2022	CW	15/10/22

Copyright Austin Design Works Ltd. All dimensions to be checked on site. Do not scale off this drawing for Construction: only scale for Planning. Please inform Austin Design Works of any discrepencies.