


GROUND FLOOR PLAN
scale @1:50


meters 0 1 2 3 4 5
scale at 1:50
feet 0 5 10

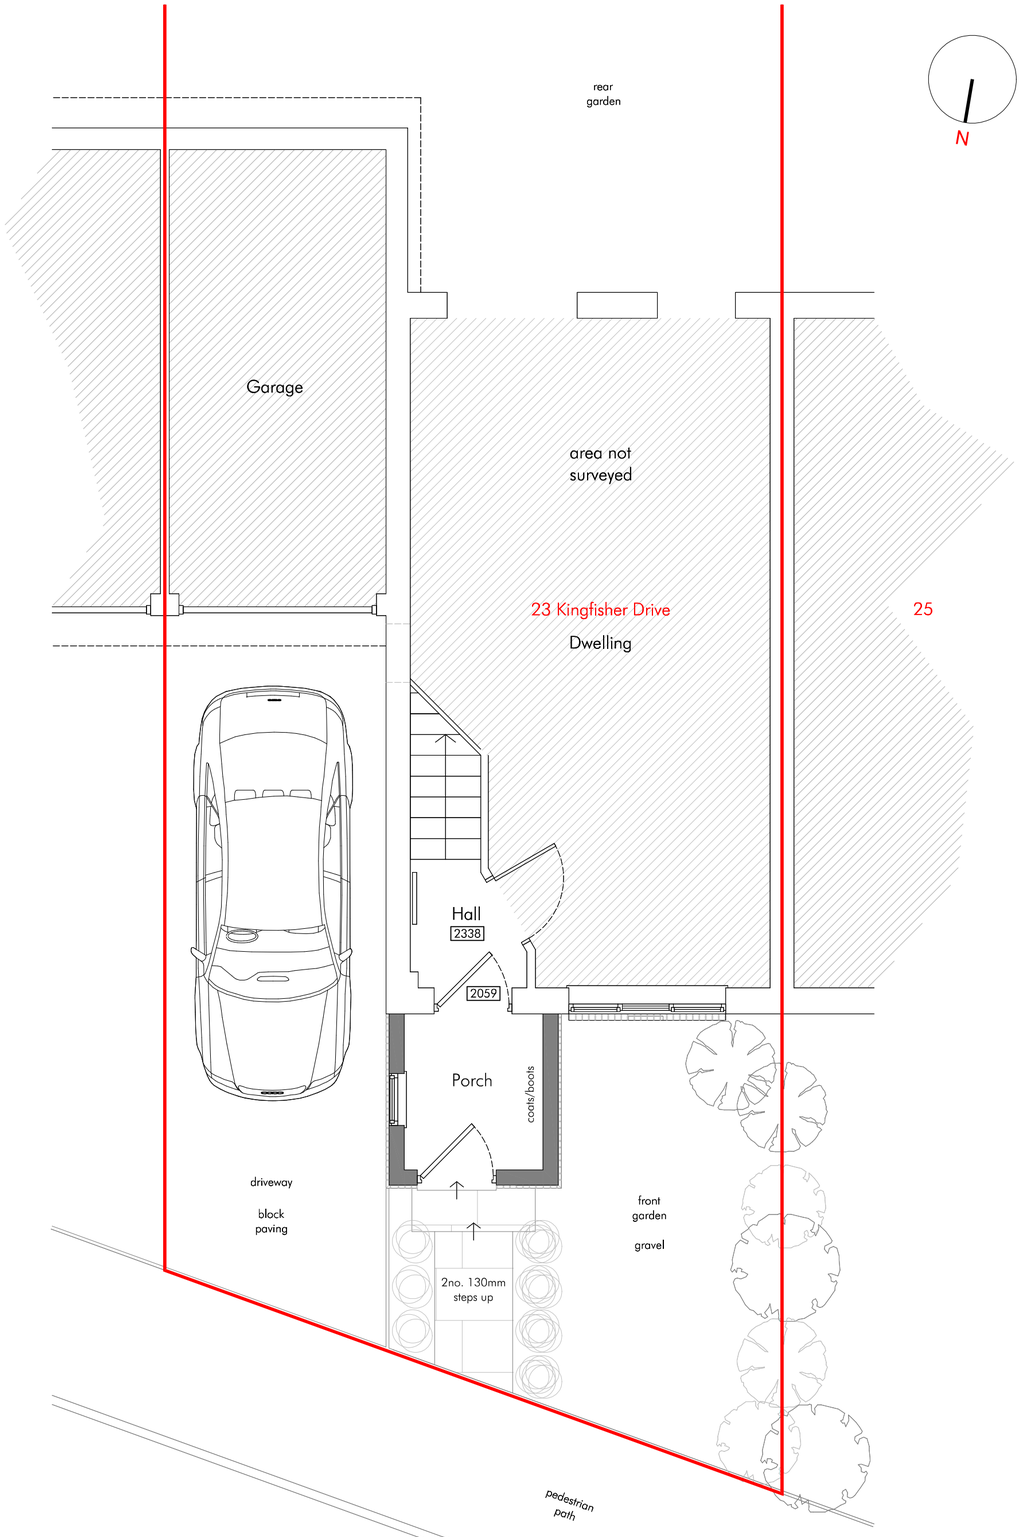

NORTH (FRONT) ELEVATION
scale @1:100



EAST (SIDE) ELEVATION

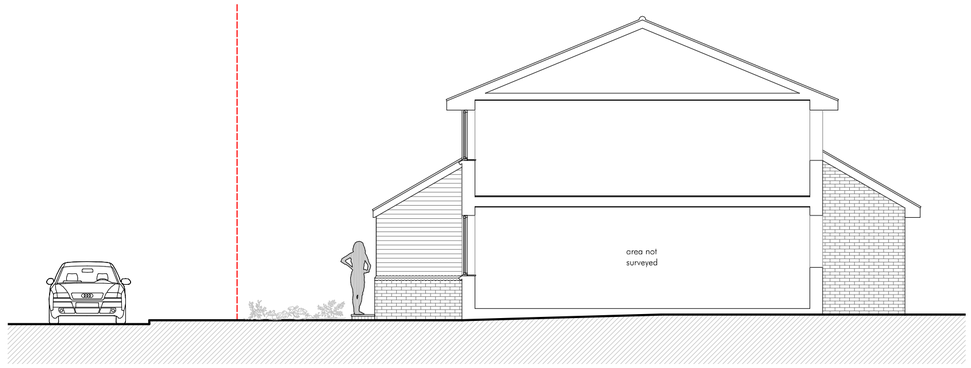

WEST (SIDE) ELEVATION

meters 0 1 2 3 4 5 6 7 8 9 10
scale at 1:100
feet 0 5 10 15 20

PKA ARCHITECTS
RIBA CHARTERED PRACTICE
PKA Architects Ltd
Featherbrook, Whistley Road, Potterne, Devizes, Wiltshire. SN10 5TD
tel 01380-725688 peter@pka-architects.com www.pka-architects.com

READY FOR PLANNING APPLICATION

STATUS

CLIENT	Mr B and Mrs H Celin
SITE	23 Kingfisher Drive, Devizes
DRAWN	cf
DATE	12-07-2023
SCALE	varies@A2
TITLE	Proposed Drawings: Ground Floor Plan and Elevations
DRAWING NUMBER	P1 – 2066_Plan 1.dwg

REVISIONS

This drawing is the Copyright of PKA Architects Ltd
Registered in England and Wales No 8805083
Do not scale - Dimensions only to be figured
All dimensions to be checked on site by contractor
Work to existing building features where appropriate
Any OS copyright data on this drawing is reproduced under licence

THE Green REGISTER OF CONSTRUCTION PROFESSIONALS

RIBA Chartered Practice

FILE PATH C:\Users\44779\PKA Architects Ltd\TEAM PKA - Documents\Current Projects\2066 - Isa Celin 23 Kingfisher Drive Devizes\05- Planning\2066_Plan 1.dwg

DATE PRINTED Wednesday, 12 July, 2023