




Ground Floor Plan
Scale 1:100

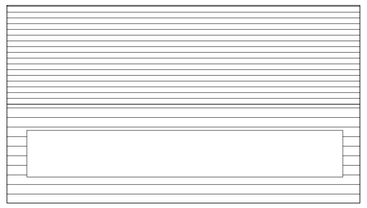


Roof Plan
Scale 1:100

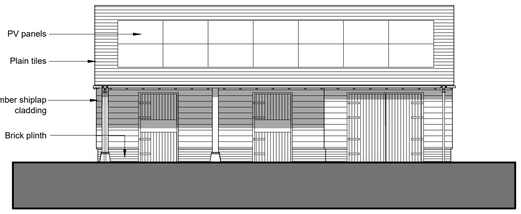


East Elevation
Scale 1:100

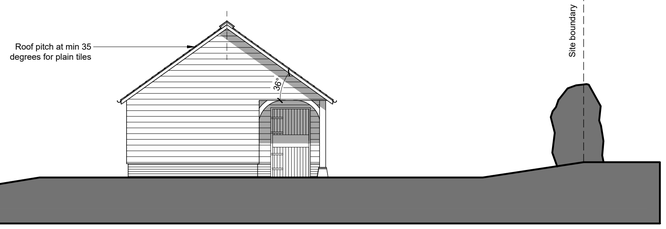


South Elevation
Scale 1:100

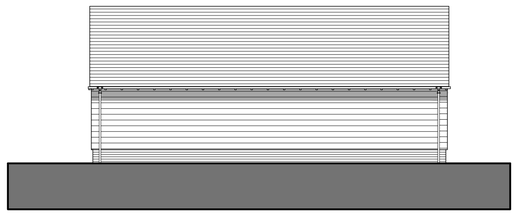

West Elevation
Scale 1:100

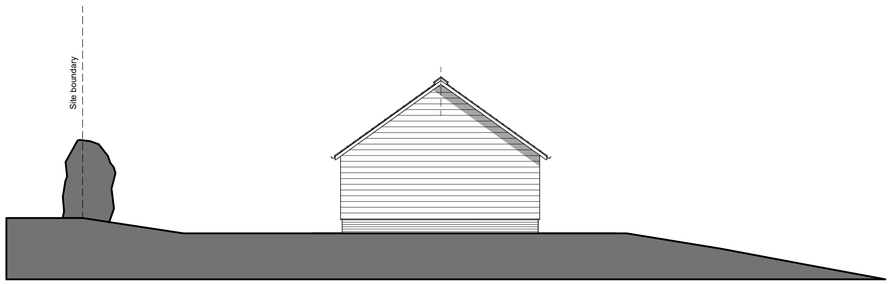

North Elevation
Scale 1:100

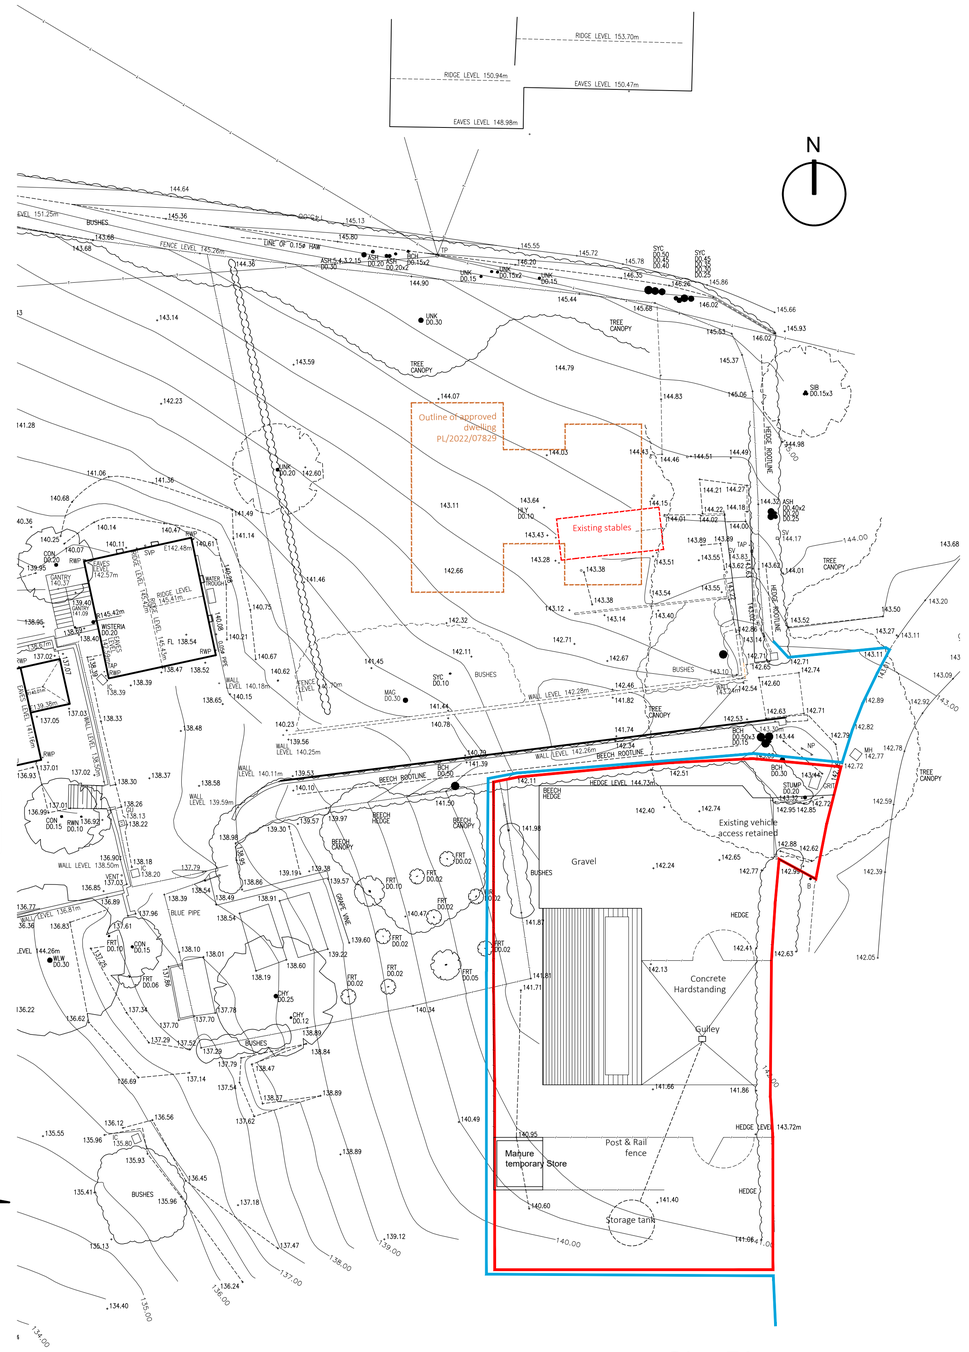

Site Plan
Scale 1:200

Scale 1:100 0.0 2.5 5.0 7.5 10.0 12.5 15.0

Scale 1:200 0.0 5.0 10.0 15.0 20.0 25.0

RIBA Chartered Practice

PLANNING

This drawing must not be reproduced in whole or in part without the express written consent of the relevant issuing Baxter Green Architects. ©

Note:
Dimensions should not be scaled from this drawing. All dimensions should be checked on site. This drawing is to be read in conjunction with all other drawings, specifications or schedule of works.

	Date.	Rev.
Design reduced omitting machinery store	07.2023	A

Baxter Green Architects
No 1, The Old Dairy Buildings,
Fonthill Bishop, Salisbury, SP3 5SH
01747 440444 | studio@baxtergreen.co.uk
www.baxtergreen.co.uk

Project: STRATHMORE CROCKERTON

Drawing Title: STABLES PROPOSED SITE PLAN & PROPOSED BUILDING

Date	05.2023	Drawn by	FG
Scale at A1		Checked by	JN
		Issuing office	1
Project No.	10373	Drawing No.	P - 01
			A